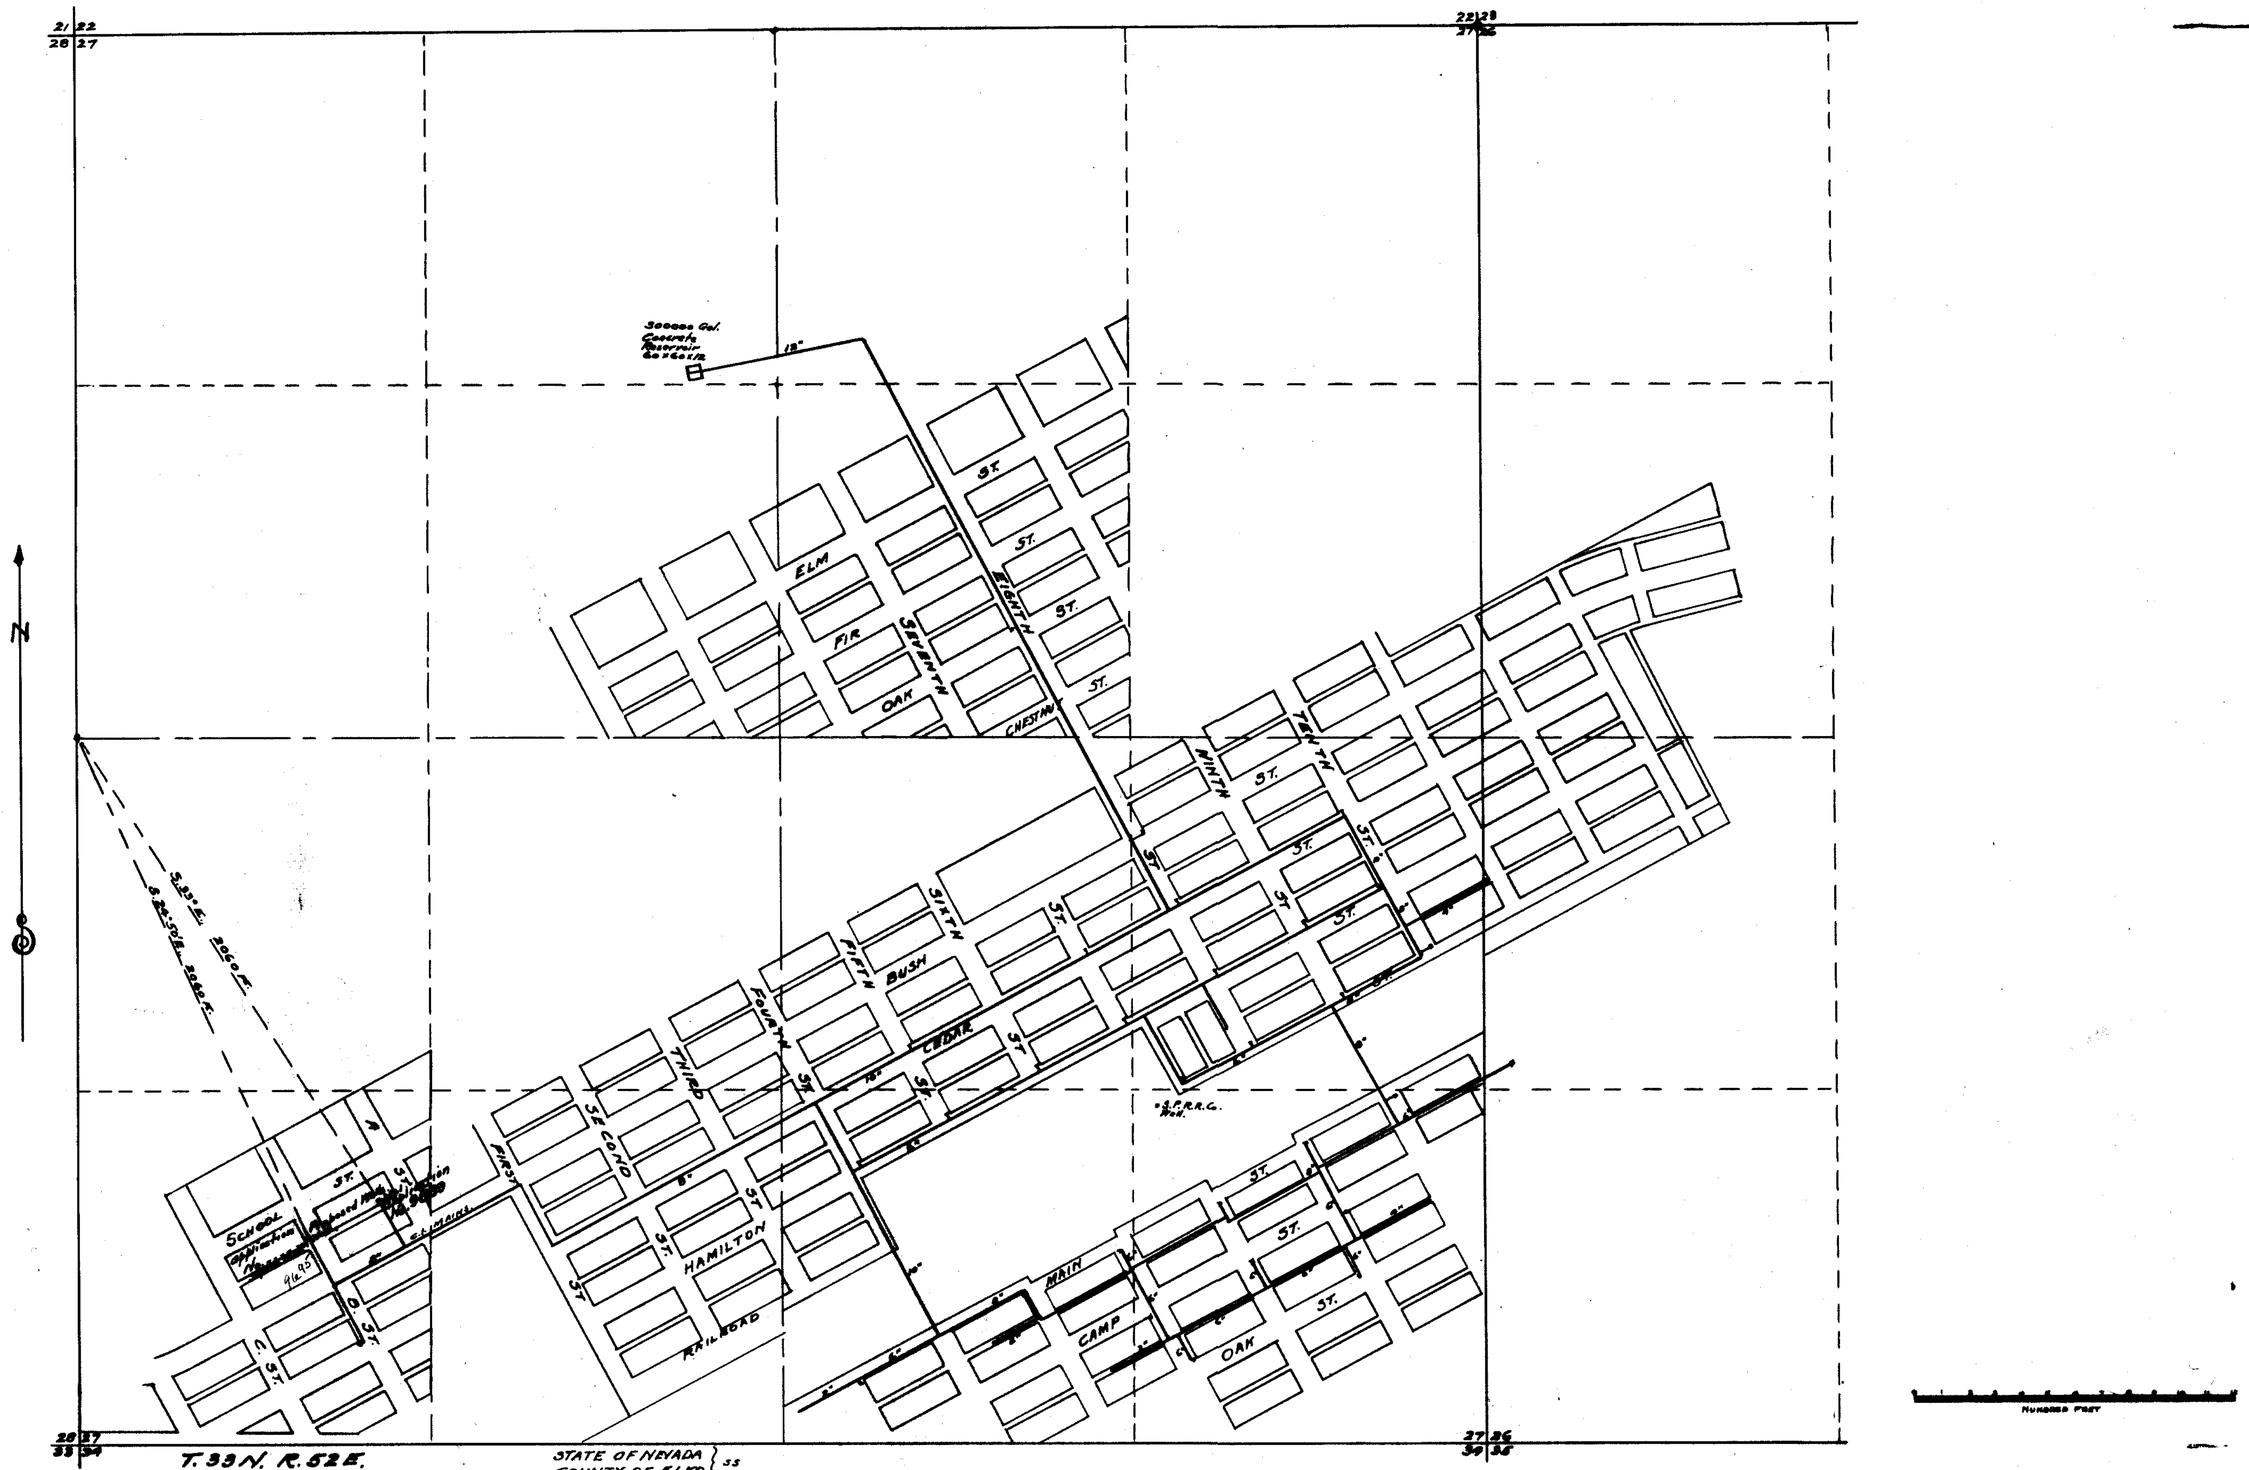


T. 33 N. R. 52 E.

Wells to be about 300 feet deep.
Equipped with deep well turbines and 25 H.P. Motors.
Water mains to be extended to other blocks as growth of the town requires.
P = Proposed fire hydrants.

STATE OF NEVADA } ss
COUNTY OF ELKO }

I, Chas. F. DeArmond, being first duly sworn, depose and say, that this map, consisting of one sheet, has been correctly drawn to the designated scale from field notes of a survey made by me on the 25th. day of August, 1933; that it truly and correctly represents the location and extent of the works to be used to divert water from underground sources in Elko County, by the Board of Commissioners of the Town of Carlin, for municipal purposes. That the proposed points of diversion, the places and manner of use are fully and correctly designated thereon, the places of use including residences, places of business and property in adjoining blocks.

Chas. F. DeArmond
State Water-right Surveyor.

Subscribed and sworn to, before me, this 8th. day of September, 1933.

Notary Public in and for Elko County, Nevada.

FILED
Sept. 9, 1933
STATE ENGINEER'S OFFICE

OFFICE STATE ENGINEER
RECEIVED

**MAP**

TO ACCOMPANY APPLICATIONS No. 9689 AND No. 9695 TO APPROPRIATE WATER FROM UNDERGROUND SOURCES THROUGH WELLS NOS. 1 AND 2 BY THE TOWN OF CARLIN, NEVADA.

SCALE 1 INCH = 300 FEET.

Place in S-9689 - 9695