State of Nevada } ss
County of Pershing }

I, John A. Runner, being first duly sworn, depose and say that this map, consisting of one sheet, has been correctly drawn to the designated scale from the field notes of a survey made by me on the 27 day of October, 1933. That it truly and correctly represents the points of diversion and the location of pipe line as constructed to divert water from well and springs in Limerick Canyon, used by Dr. Pierre M. Willemin, in his Application to divert same for mining and milling purposes.
That the place of use and the names of all other works or streams which are crossed by or connected with the said works, are fully and correctly designated hereon.

John A. Runner
State Water Right Surveyor.

Subscribed and sworn to before me,
this 15 day of November, 1933.

Thomas E. Powell
Notary Public in and for Pershing County, Nevada.

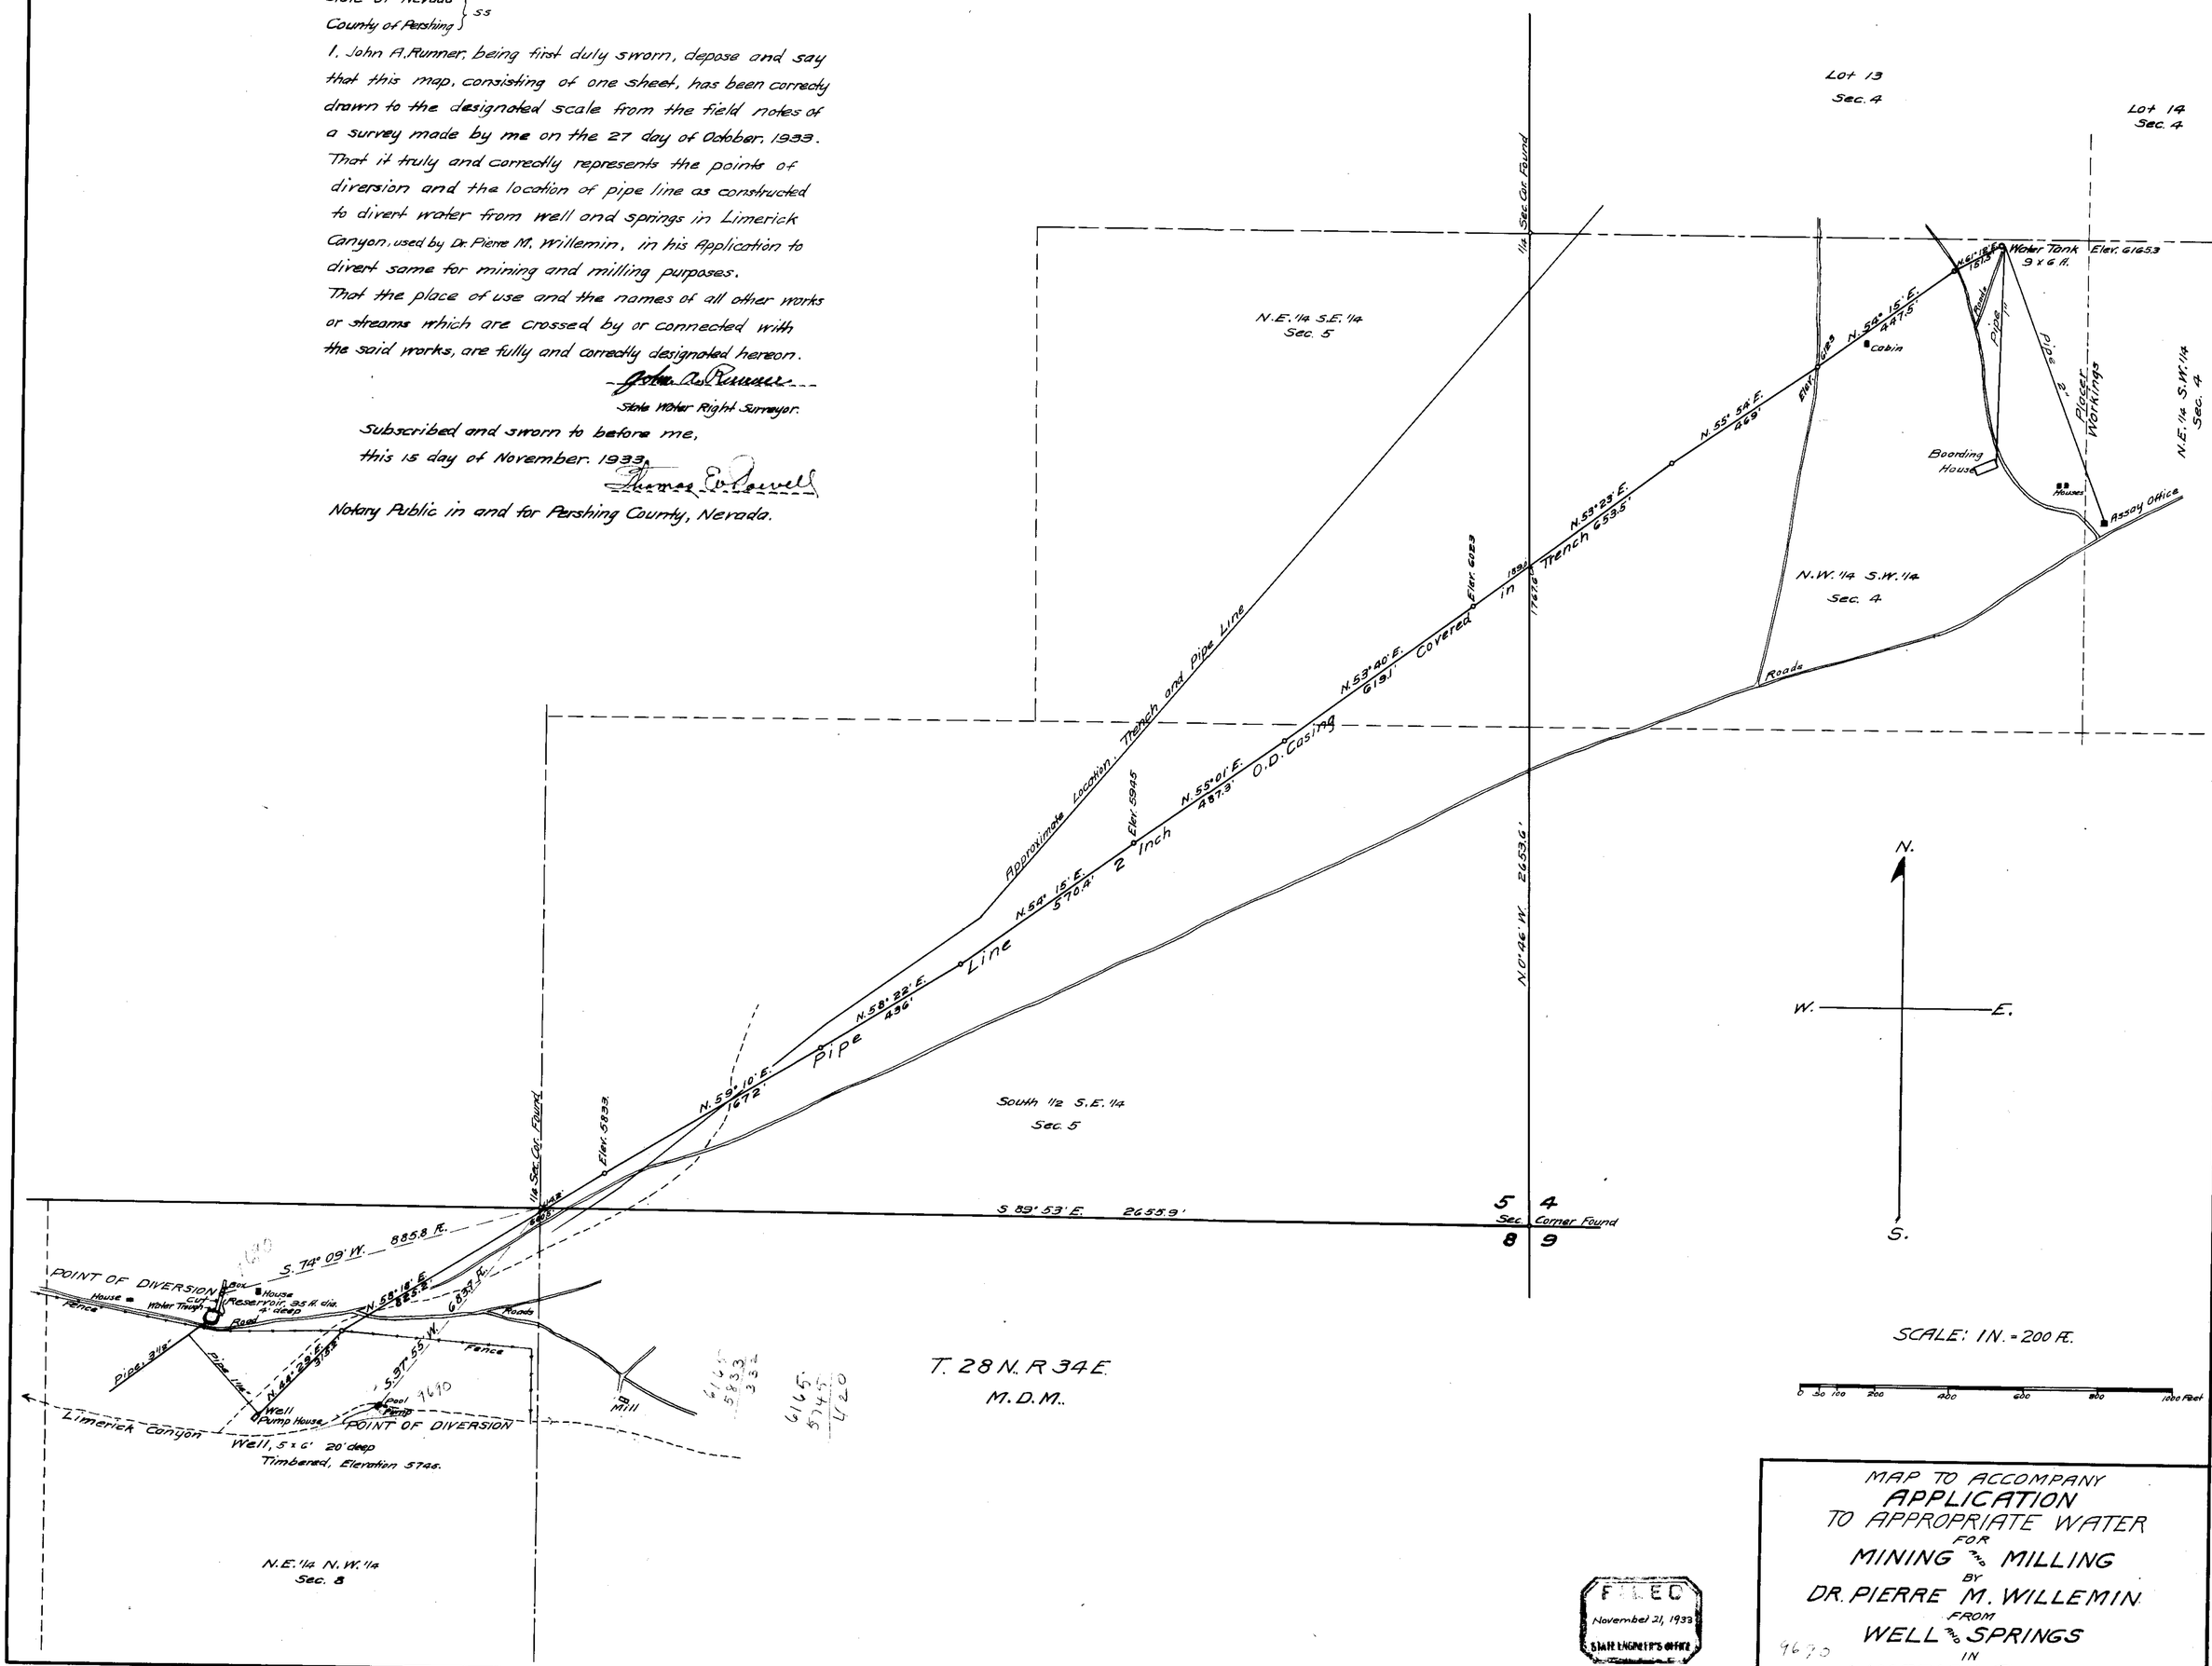


FILED
November 21, 1933
STATE ENGINEER'S OFFICE

MAP TO ACCOMPANY
APPLICATION
TO APPROPRIATE WATER
FOR
MINING AND MILLING
BY
DR. PIERRE M. WILLEMIN
FROM
WELL AND SPRINGS
IN
LIMERICK CANYON

9690

File Under → 9690 9934