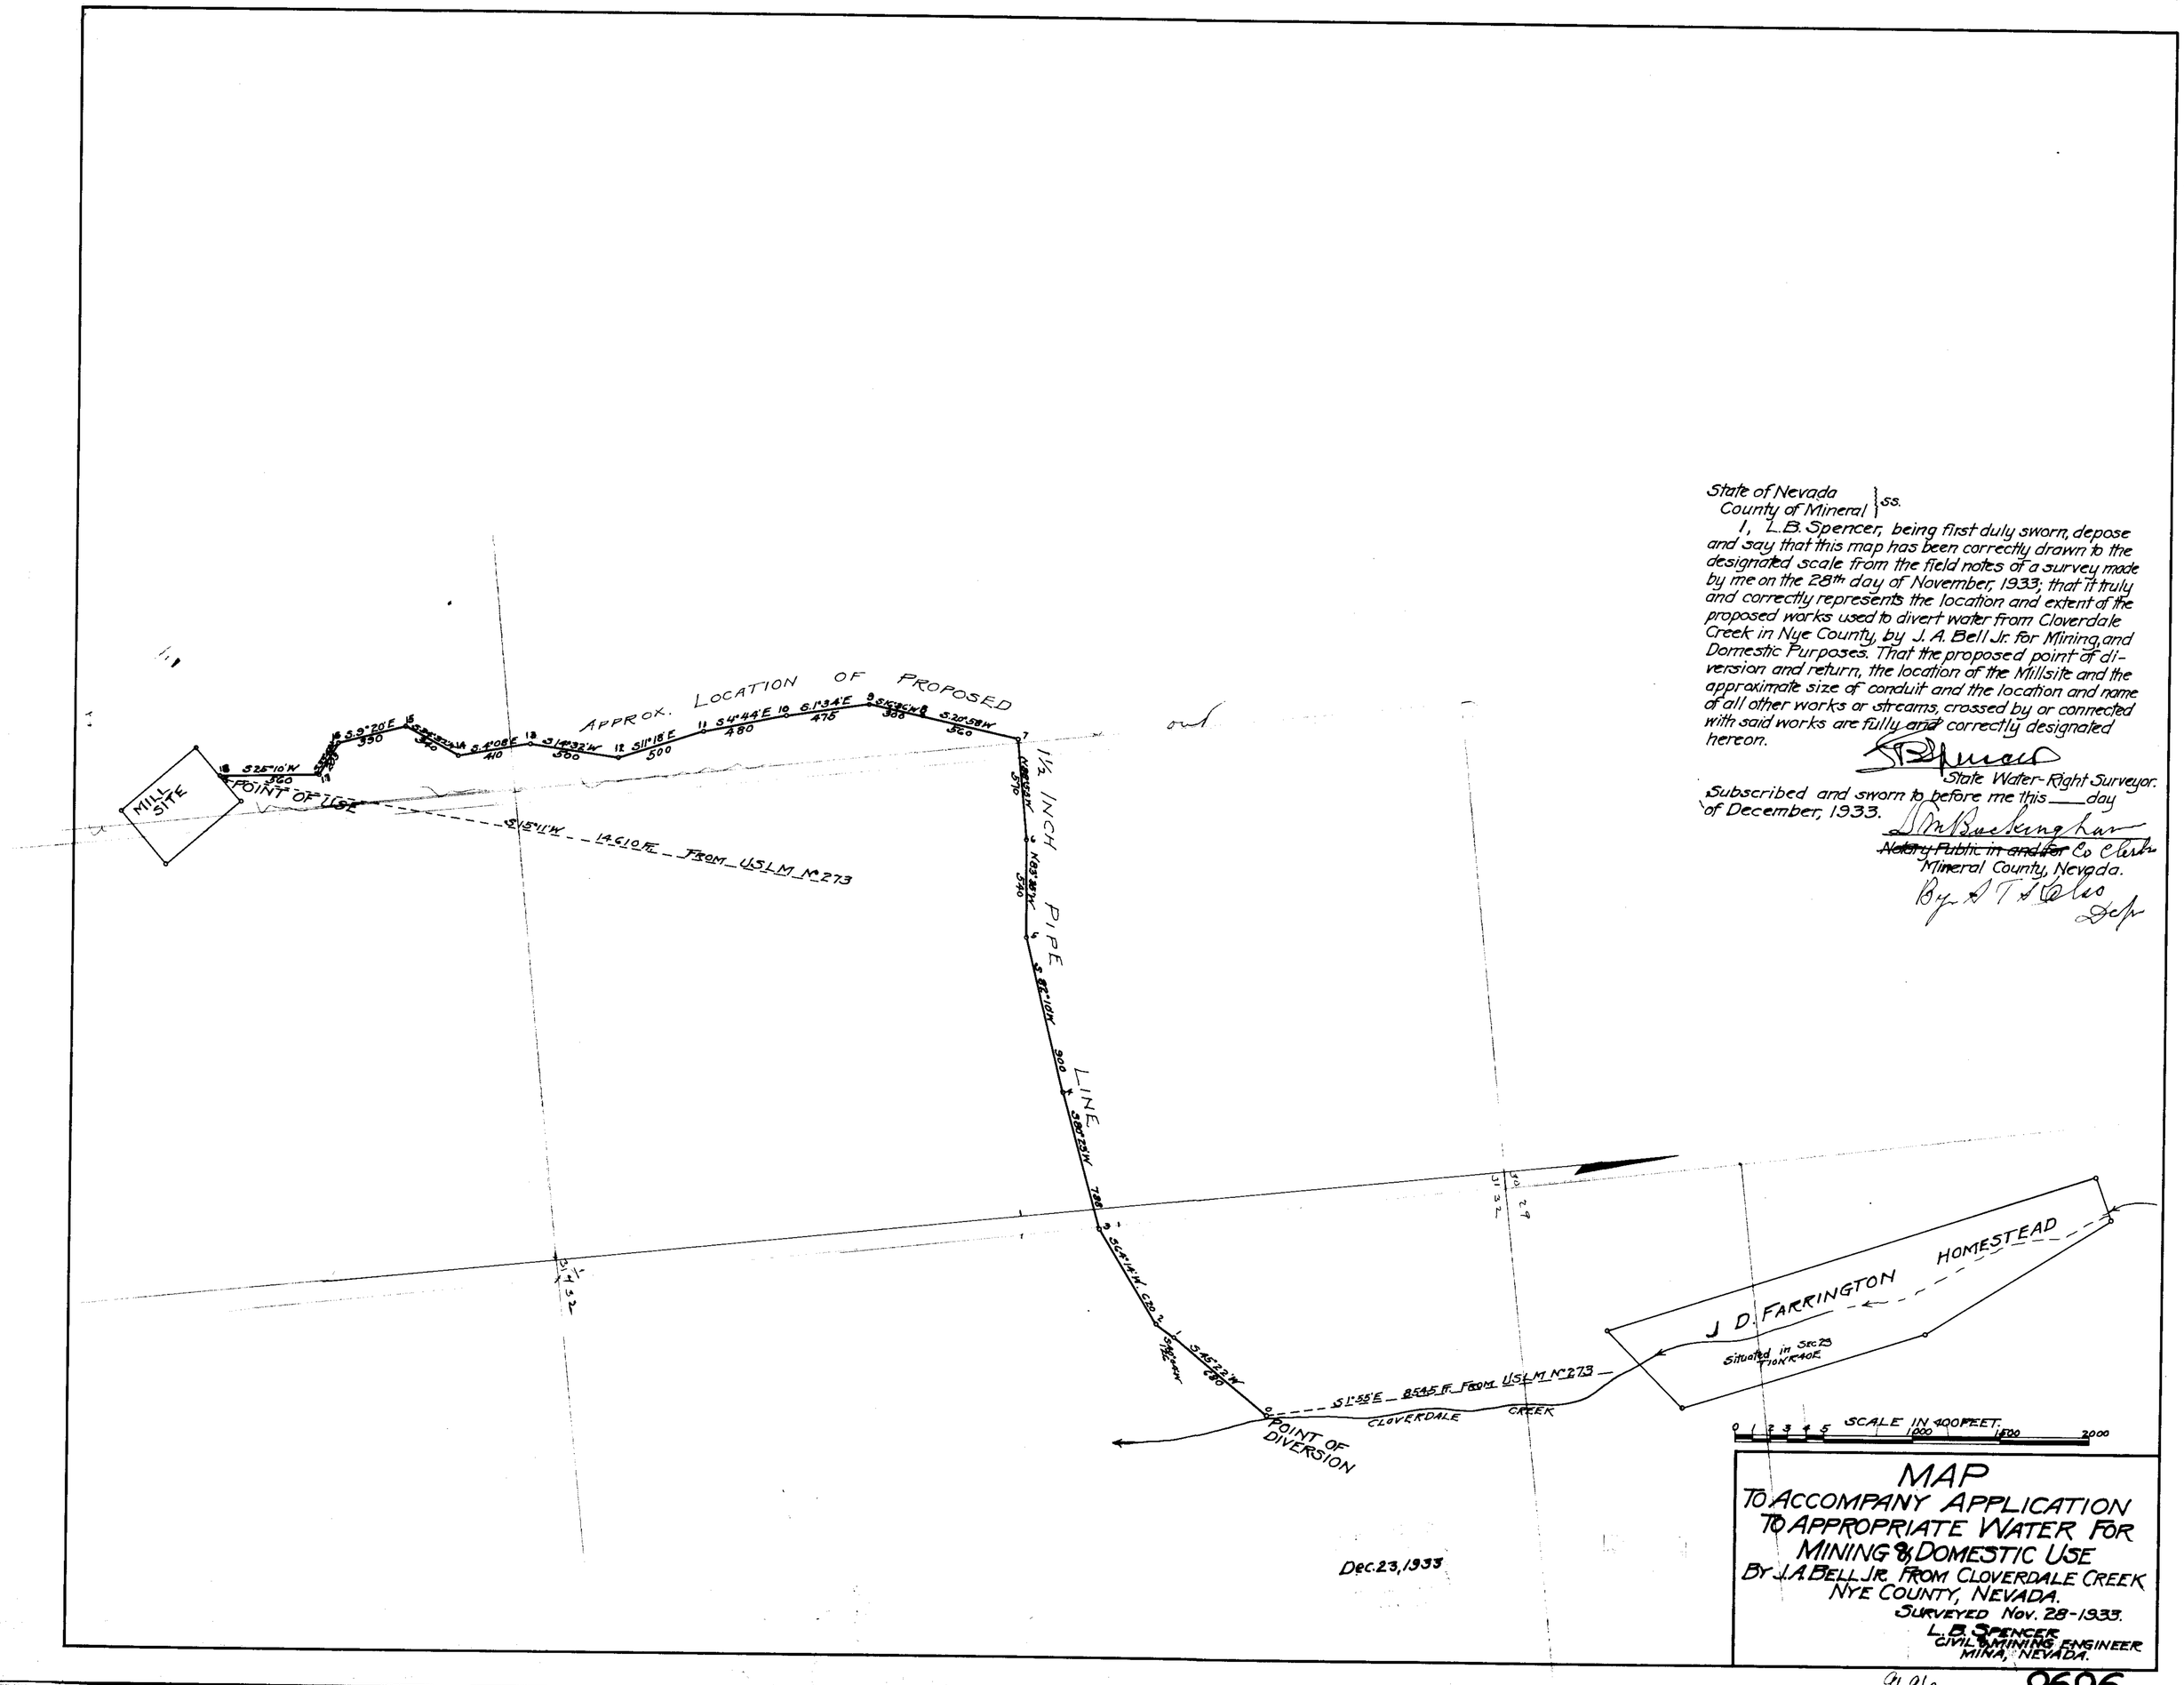

State of Nevada
County of Mineral } ss.

I, L.B. Spencer, being first duly sworn, depose and say that this map has been correctly drawn to the designated scale from the field notes of a survey made by me on the 28th day of November, 1933; that it truly and correctly represents the location and extent of the proposed works used to divert water from Cloverdale Creek in Nye County, by J. A. Bell Jr. for Mining and Domestic Purposes. That the proposed point of diversion and return, the location of the Millsite and the approximate size of conduit and the location and name of all other works or streams, crossed by or connected with said works are fully and correctly designated hereon.

L B Spencer
State Water-Right Surveyor.

Subscribed and sworn to before me this ____ day of December, 1933.

L M Buckingham
~~Notary Public in and for~~ Co Clerk
Mineral County, Nevada.
By A T Coles Dep

MAP
TO ACCOMPANY APPLICATION TO APPROPRIATE WATER FOR MINING & DOMESTIC USE
BY J.A. BELL JR. FROM CLOVERDALE CREEK
NYE COUNTY, NEVADA.

SURVEYED NOV. 28-1933.

L. B. SPENCER
CIVIL & MINING ENGINEER
MINA, NEVADA.

9696