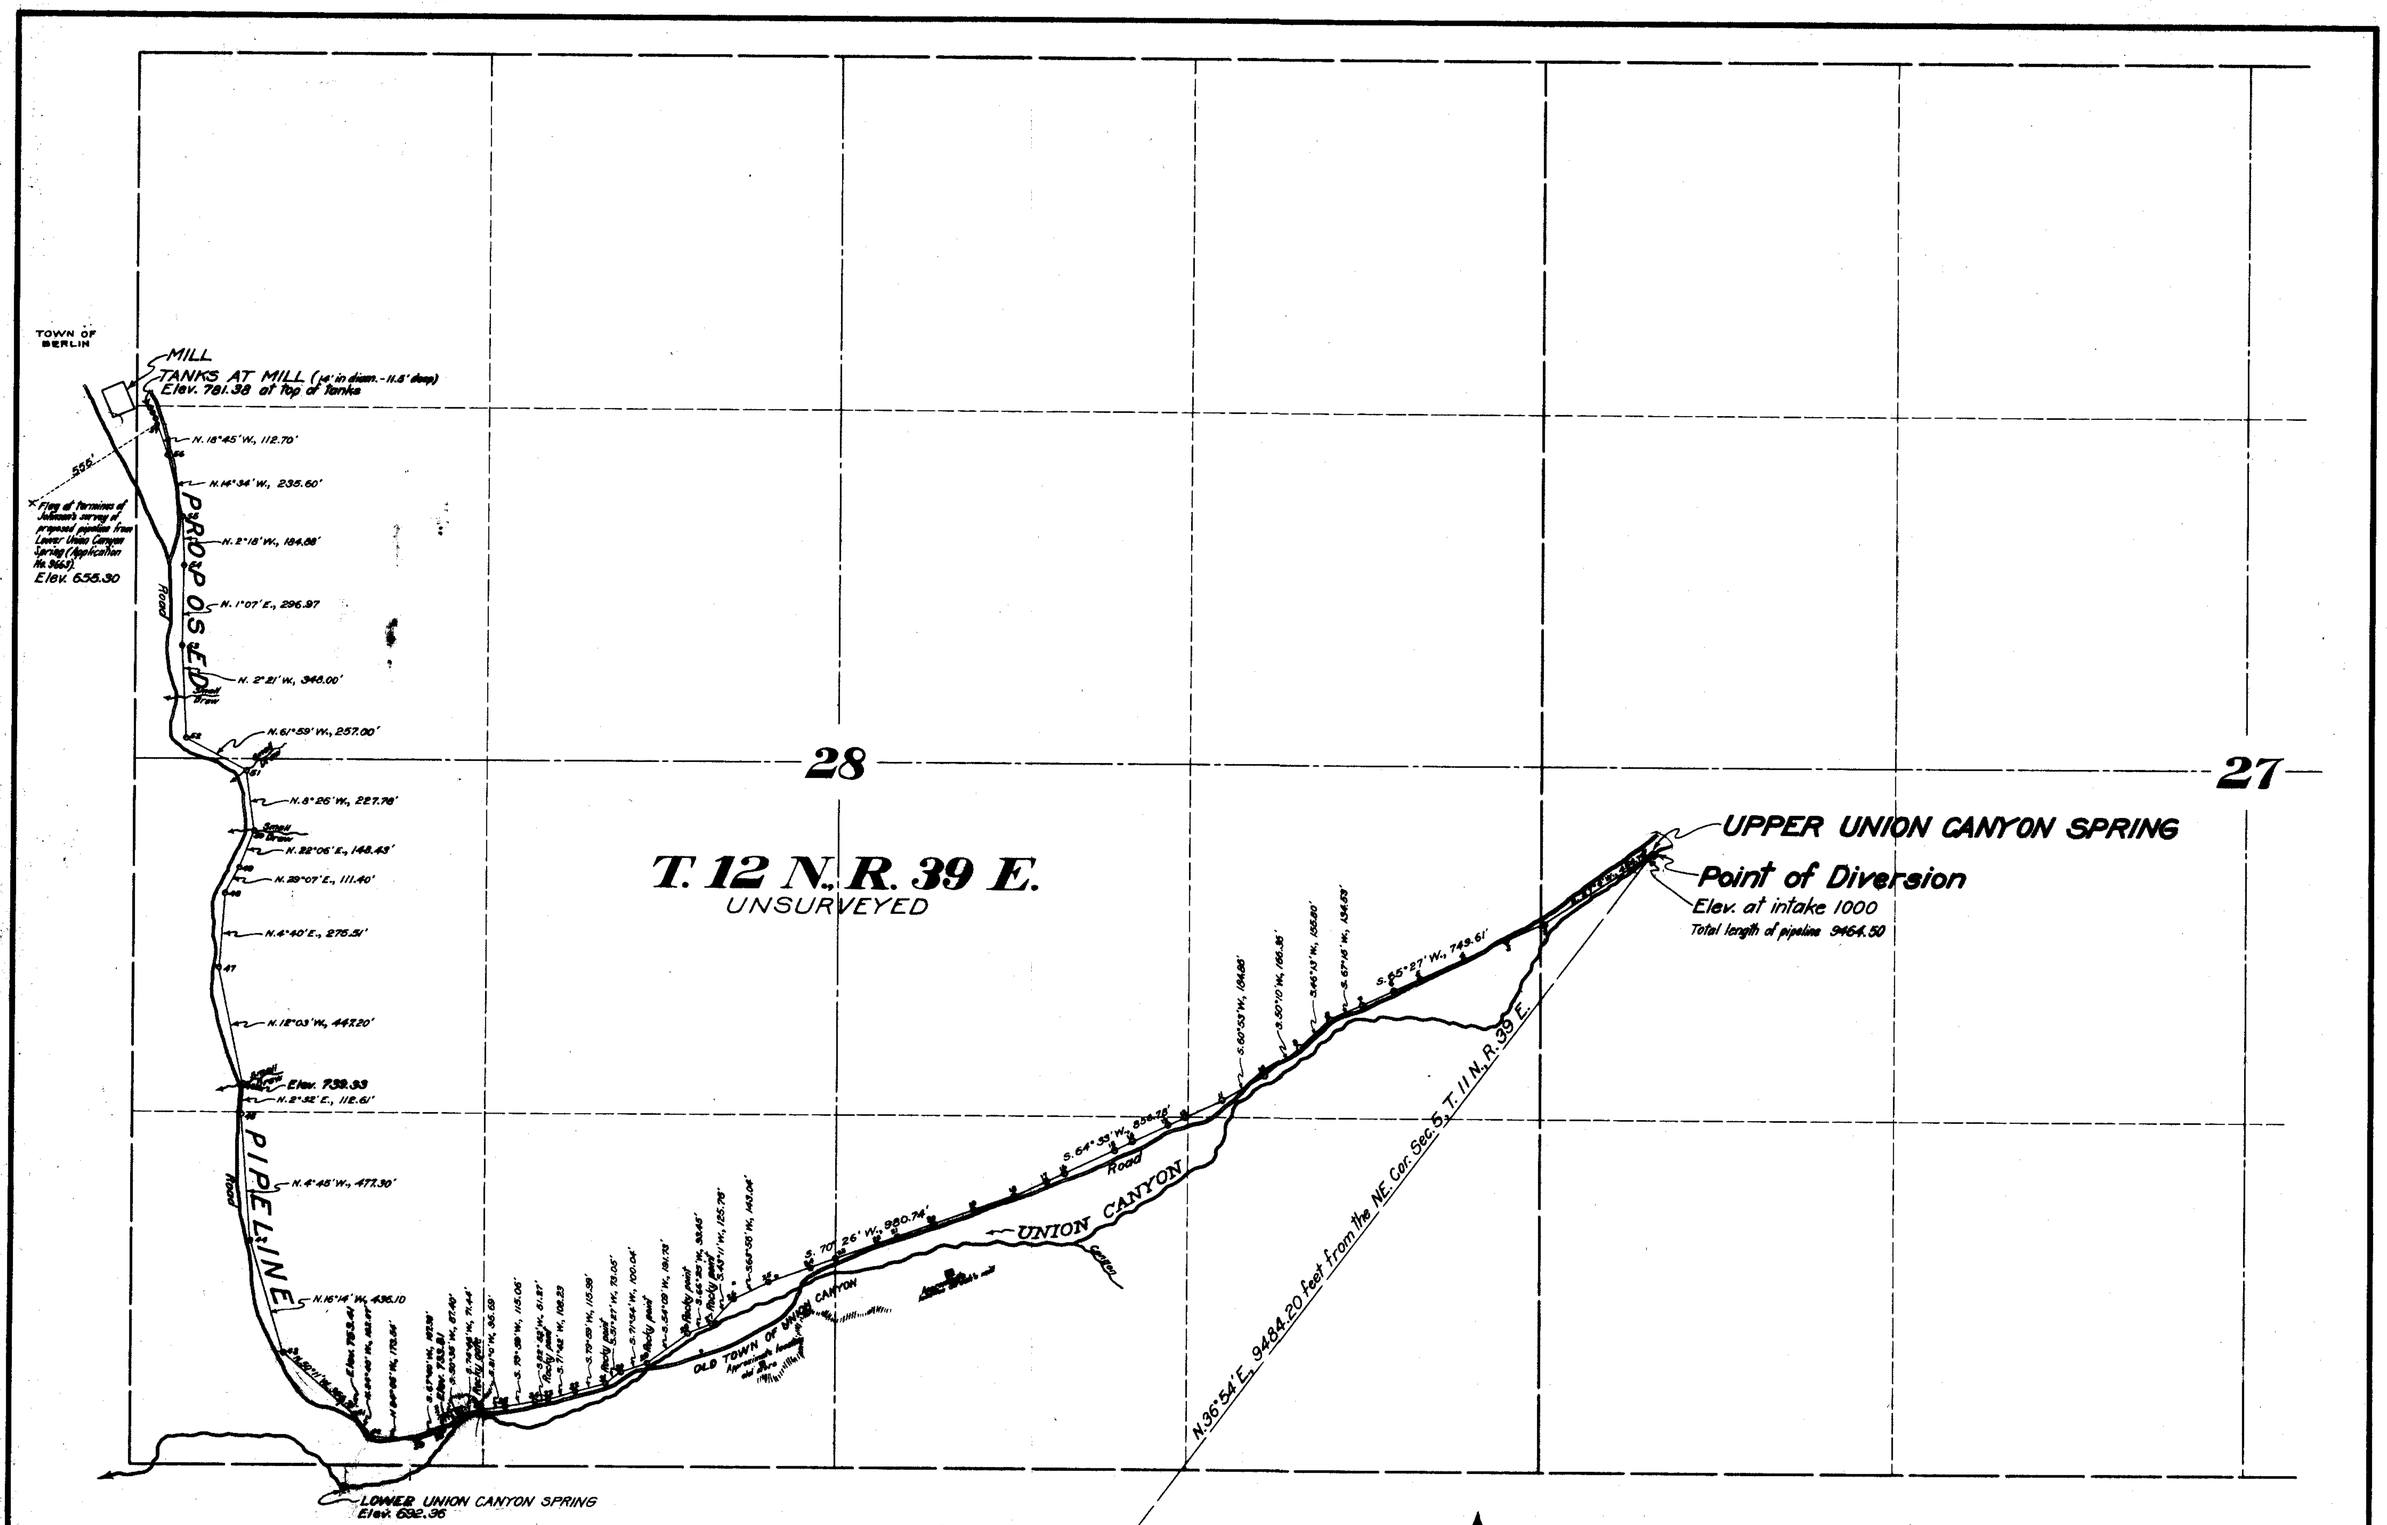

STATE OF NEVADA }
COUNTY OF ORMSBY } SS.

I, Harvey M. Payne, being first duly sworn, depose and say that this map has been correctly drawn to the designated scale from the field notes of a survey made by me between October 3rd and 7th, 1933; that it truly and correctly represents the location and extent of the works proposed to be constructed to divert water from Upper Union Canyon Spring, Nye County, Nevada, by The Nevada Company for Mining, Milling and Domestic purposes, and that said proposed works are fully and correctly shown hereon.

Harvey M. Payne
WATER RIGHT ENGINEER

Subscribed and sworn to before me this 26th day of October, 1933.

[signature]
Notary Public in and for
Ormsby County, Nevada.

FILED
May 21, 1934
State Engineer's Office

SCALE: 1 IN. = 300 FT.

MAP
TO ACCOMPANY
APPLICATION NO. 9698
FOR
MINING, MILLING AND DOMESTIC PURPOSES
FROM
UPPER UNION CANYON SPRING
BY
THE NEVADA COMPANY

SURVEYED AND MAPPED BY HARVEY M. PAYNE, WATER RIGHT ENGINEER

See P.B.U. Map

9698