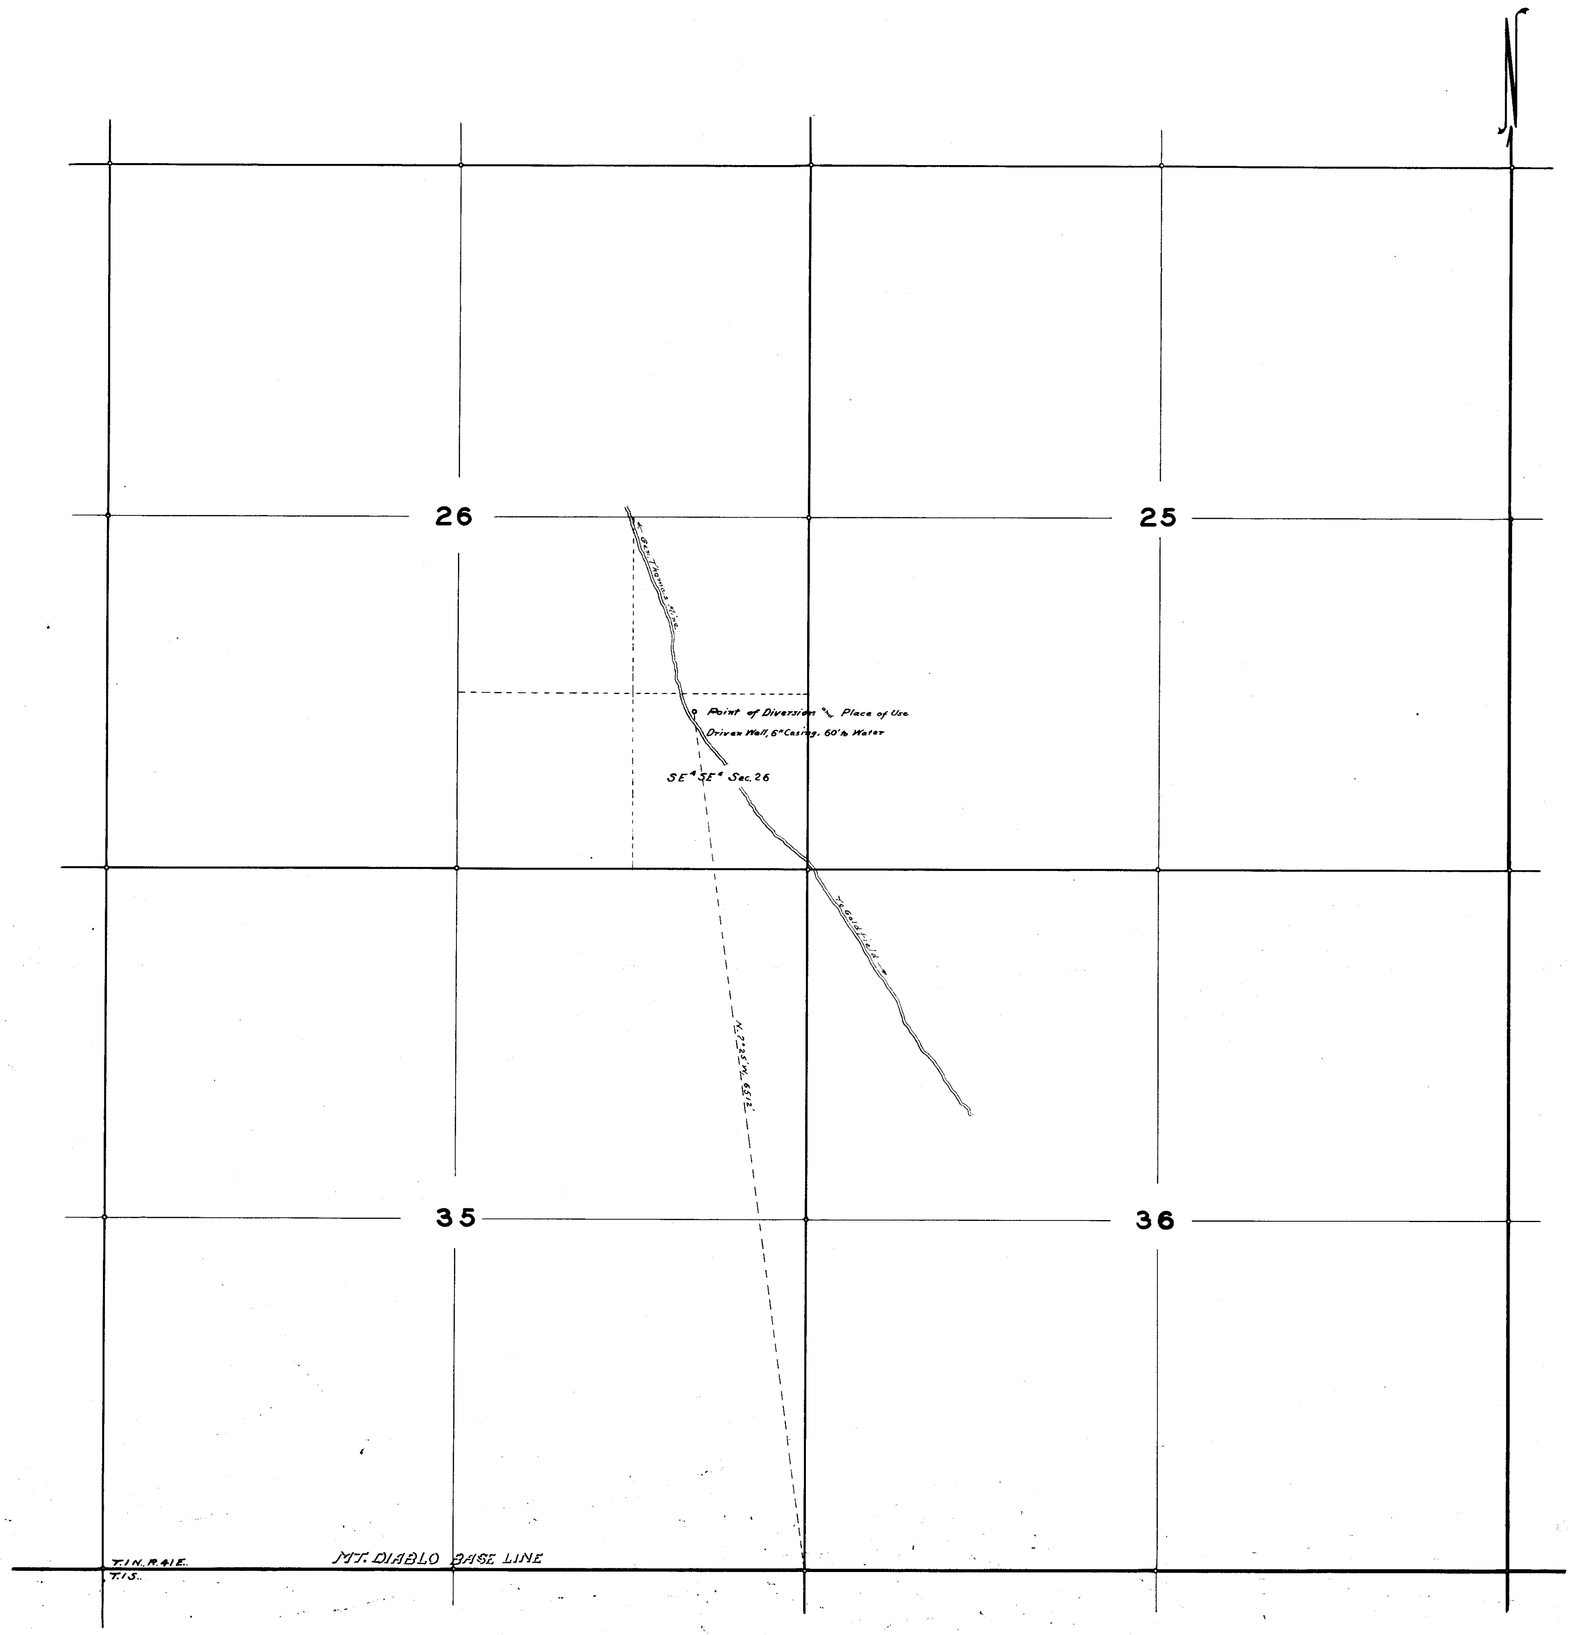

STATE OF NEVADA
COUNTY OF ESMERALDA } SS.

I, Ed. S. Giles being first duly sworn, depose and say that this map consisting of one sheet, has been correctly drawn to the designated scale from the field notes of a survey made by me on the ninth day of October, 1933; that it truly and correctly represents the location and extent of the works used to divert water from the unnamed well in Esmeralda County by Charles Cecchini for stockwatering purposes; that the point of diversion, the location and size of the diverting conduit, the place and manner of use, the location and names of all other streams or works which are crossed or connect with the said works, are fully and correctly designated there on.

Ed. S. Giles,
STATE WATER RIGHT SURVEYOR.

Subscribed and sworn to before me, this 31st day of October, 1933

My Commission Expires
Jan. 19 - 1934

John A. Frankhorn
NOTARY PUBLIC IN AND FOR
ESMERALDA COUNTY,
NEVADA.

SCALE 1 IN. = 600 FT.

2439 Mar 14/39

November 6, 1933

MAP TO ACCOMPANY
APPLICATION TO APPROPRIATE WATER
FOR
STOCKWATERING
BY
CHARLES CECCHINI
FROM
UNNAMED WELL.

9700