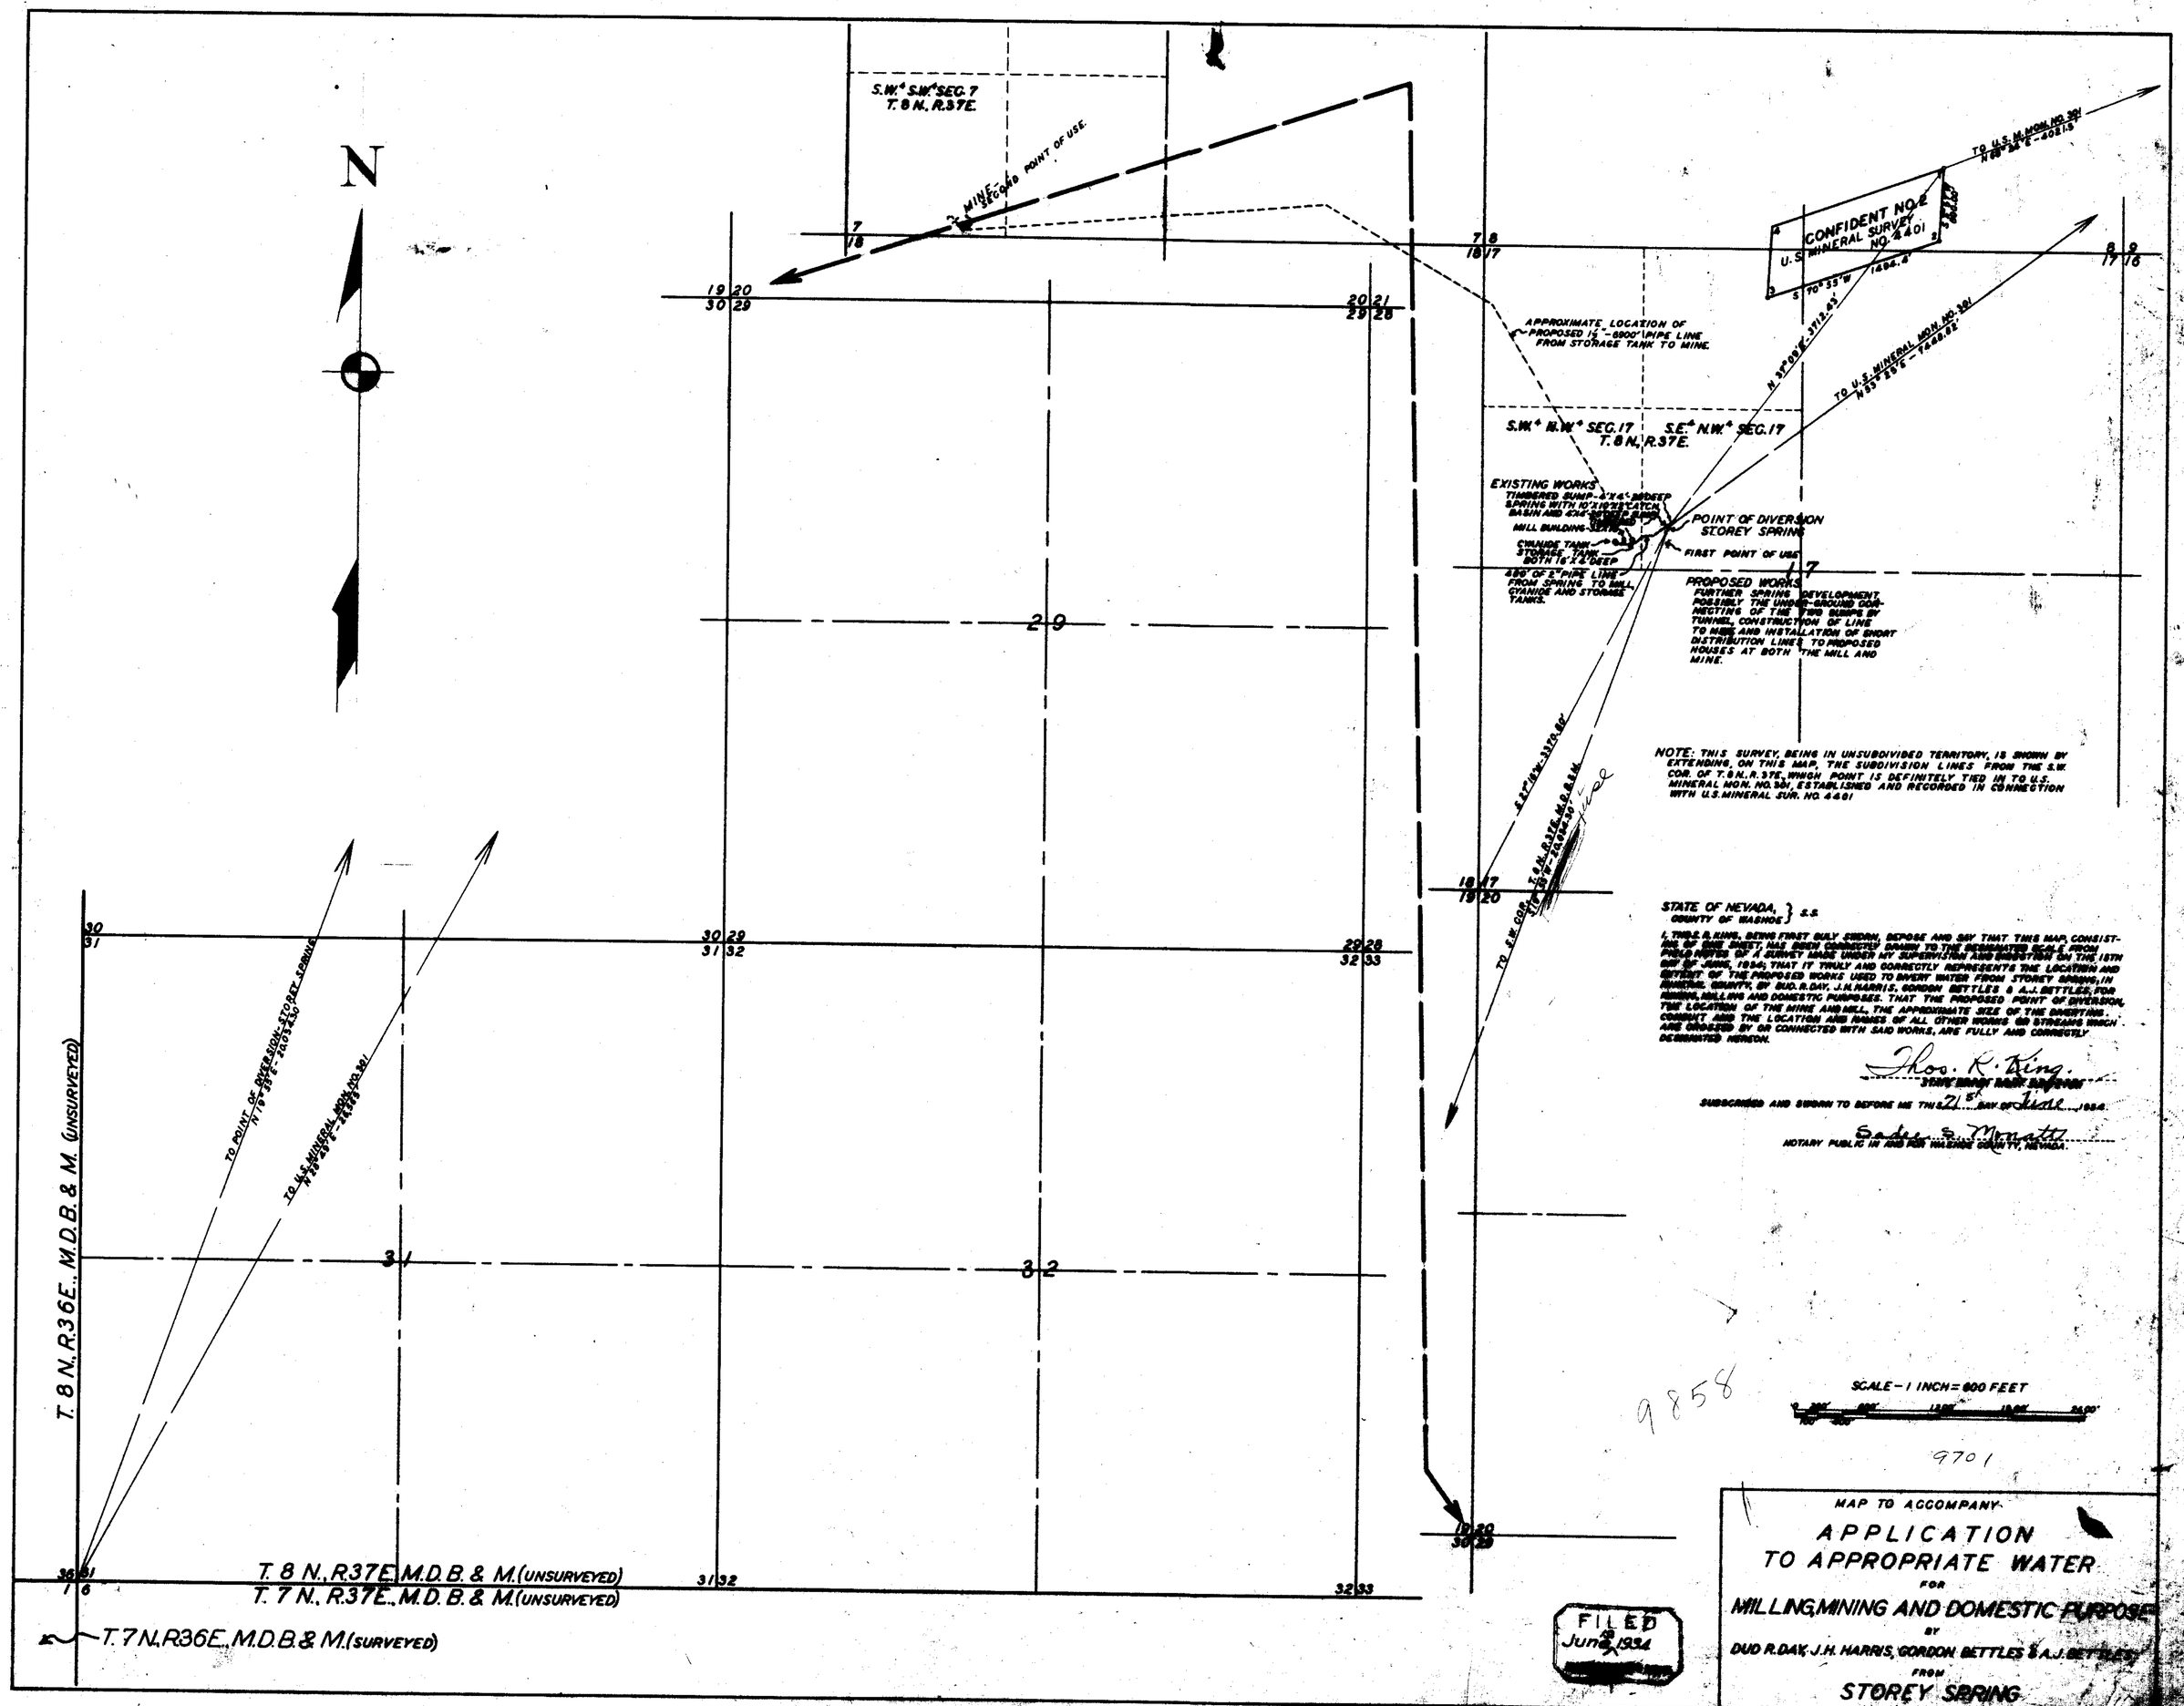
N
S.W.4 S.W.4 SEC. 7
T. 8 N., R. 37 E.
MINE
SECOND POINT OF USE
CONFIDENT NO. 2
U.S. MINERAL SURVEY NO. 4401
TO U.S. M. MON. NO. 301
APPROXIMATE LOCATION OF PROPOSED 1½"-6900' PIPE LINE FROM STORAGE TANK TO MINE.
S.W.4 N.W.4 SEC. 17
S.E.4 N.W.4 SEC. 17
T. 8 N., R. 37 E.
EXISTING WORKS
POINT OF DIVERSION STOREY SPRING
FIRST POINT OF USE
PROPOSED WORKS
FURTHER SPRING DEVELOPMENT POSSIBLY THE UNDER-GROUND CONNECTING OF THE TWO SUMPS BY TUNNEL, CONSTRUCTION OF LINE TO MINE AND INSTALLATION OF SHORT DISTRIBUTION LINES TO PROPOSED HOUSES AT BOTH THE MILL AND MINE.
NOTE: THIS SURVEY, BEING IN UNSUBDIVIDED TERRITORY, IS SHOWN BY EXTENDING, ON THIS MAP, THE SUBDIVISION LINES FROM THE S.W. COR. OF T. 8 N., R. 37 E., WHICH POINT IS DEFINITELY TIED IN TO U.S. MINERAL MON. NO. 301, ESTABLISHED AND RECORDED IN CONNECTION WITH U.S. MINERAL SUR. NO. 4401
STATE OF NEVADA, } S.S.
COUNTY OF WASHOE
I, THOS. R. KING, BEING FIRST DULY SWORN, DEPOSE AND SAY THAT THIS MAP, CONSISTING OF ONE SHEET, HAS BEEN CORRECTLY DRAWN TO THE DESIGNATED SCALE FROM FIELD NOTES OF A SURVEY MADE UNDER MY SUPERVISION AND DIRECTION ON THE 15TH DAY OF JUNE, 1934; THAT IT TRULY AND CORRECTLY REPRESENTS THE LOCATION AND EXTENT OF THE PROPOSED WORKS USED TO DIVERT WATER FROM STOREY SPRING, IN MINERAL COUNTY, BY DUD. R. DAY, J. H. HARRIS, GORDON BETTLES & A. J. BETTLES, FOR MINING, MILLING AND DOMESTIC PURPOSES. THAT THE PROPOSED POINT OF DIVERSION, THE LOCATION OF THE MINE AND MILL, THE APPROXIMATE SIZE OF THE DIVERTING CONDUIT AND THE LOCATION AND NAMES OF ALL OTHER WORKS OR STREAMS WHICH ARE CROSSED BY OR CONNECTED WITH SAID WORKS, ARE FULLY AND CORRECTLY DESIGNATED HEREON.
Thos. R. King.
SUBSCRIBED AND SWORN TO BEFORE ME THIS 21st DAY OF June, 1934.
Sadie S. Monatt
NOTARY PUBLIC IN AND FOR WASHOE COUNTY, NEVADA.
TO POINT OF DIVERSION-STOREY SPRING
TO U.S. MINERAL MON. NO. 301
T. 8 N., R. 36 E., M.D.B. & M. (UNSURVEYED)
T. 8 N., R. 37 E., M.D.B. & M. (UNSURVEYED)
T. 7 N., R. 37 E., M.D.B. & M. (UNSURVEYED)
T. 7 N., R. 36 E., M.D.B. & M. (SURVEYED)
SCALE - 1 INCH = 600 FEET
9858
9701
FILED
June 1934
MAP TO ACCOMPANY
APPLICATION
TO APPROPRIATE WATER
FOR
MILLING, MINING AND DOMESTIC PURPOSE
BY
DUD R. DAY, J. H. HARRIS, GORDON BETTLES & A. J. BETTLES
FROM
STOREY SPRING
Place in S-9701-