Section	Subdi-vision	Township	Range	Cultivated Acreage	Description of Culture	

N.

Scale 1" = 600'

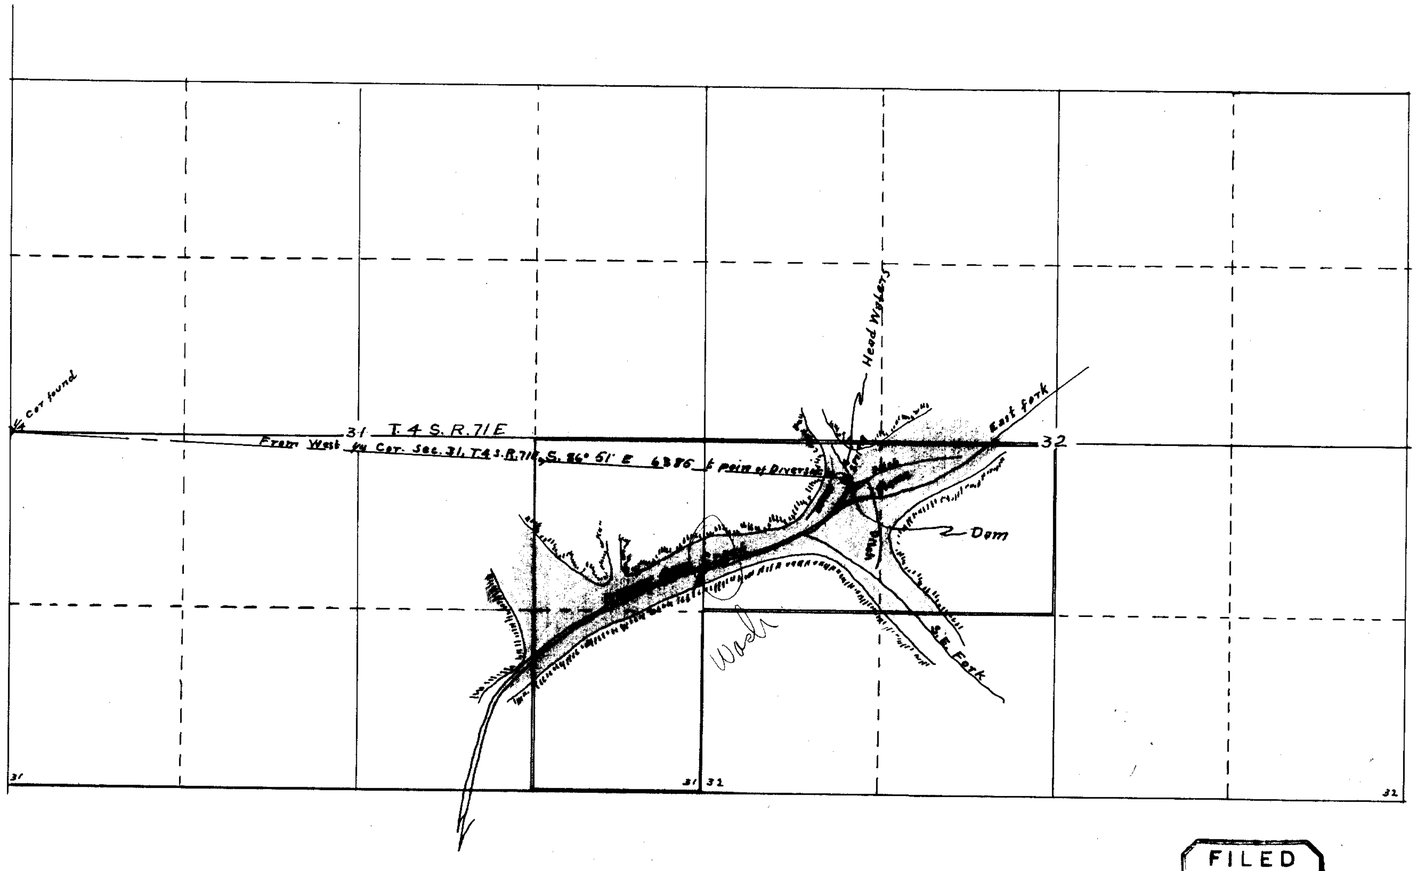

State Of Nevada, }
County of Lincoln } S S.

I, Frank Walker, Being first duly sworn depose and say that this map has been correctly drawn to the designated scale from field notes of a survey made by me, completed on the 6th day of October 1933; that it truly and correctly represents the proposed location and extent of works used to divert water from Beaver Dam Wash, in Lincoln County, by Irvin E. Bauer, for Irrigation Purposes. That the proposed point of diversion, the approximate location of the Dam and ditches, and the boundary of all lands shown by 40 acre subdivisions with the areas proposed to be irrigated, are fully and correctly designated thereon.

Frank Walker
State Water Right Surveyor.

Subscribed and sworn to before me this 8th day of November 1933.

Dan Moranda
Notary Public, in and for
Lincoln County Nevada.

FILED
November 25, 1933
STATE ENGINEER'S OFFICE

MAP

To Accompany Application to Appropriate Water for Irrigation by Irvin E. Bauer from Beaver Dam Wash Lincoln County

9706

9706