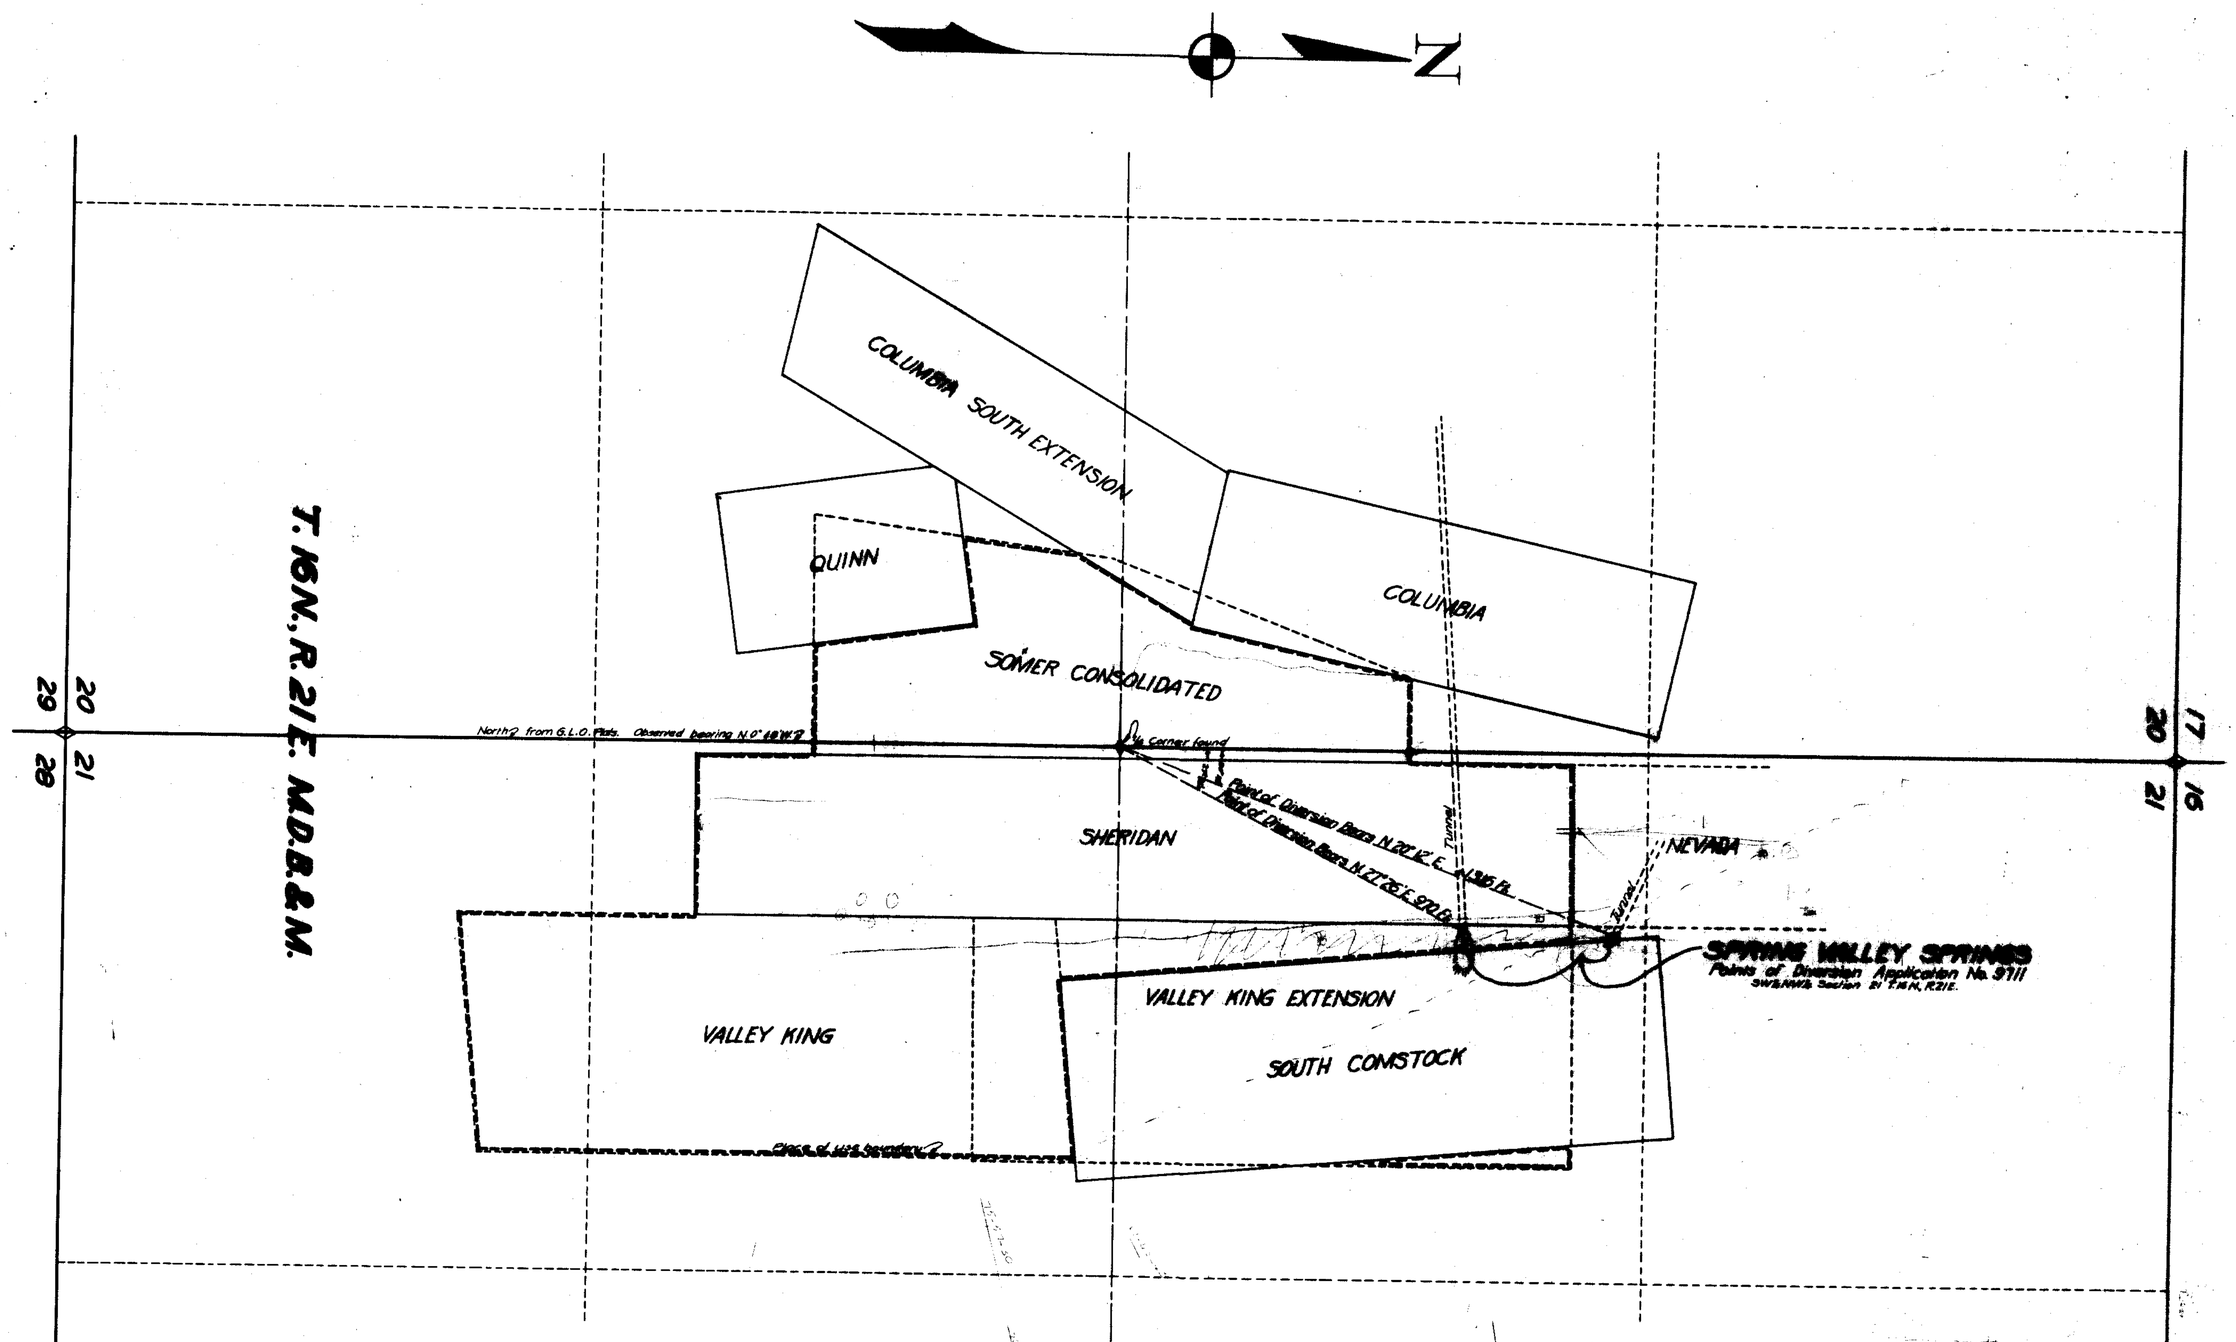

STATE OF NEVADA
COUNTY OF ORMSBY SS.

I, Harvey M. Payne, being first duly sworn, depose and say that this map consisting of one sheet has been correctly drawn to the designated scale from field notes of a survey made under my supervision and direction completed on February 3, 1934; that it truly and correctly represents the location of place of use, points of diversion and works used to divert the waters from Spring Valley Springs in Lyon County, Nevada by Chas. McKenzie, for Mining, Milling and Domestic purposes

H. Harvey M. Payne
STATE WATER RIGHT SURVEYOR

Subscribed and sworn to before me this 25th day of May 1934.

C. E. Crosby
NOTARY PUBLIC IN AND FOR
ORMSBY COUNTY NEVADA

MY COMMISSION EXPIRES JULY 6, 1935

SCALE: 1 IN. = 200 FT.

FILED
May 25, 1934
STATE ENGINEER'S OFFICE

See 6150

MAP
TO ACCOMPANY
APPLICATION NO. 9711
FOR
MINING, MILLING AND DOMESTIC PURPOSES
FROM
SPRING VALLEY SPRINGS
CHAS. McKENZIE

9711