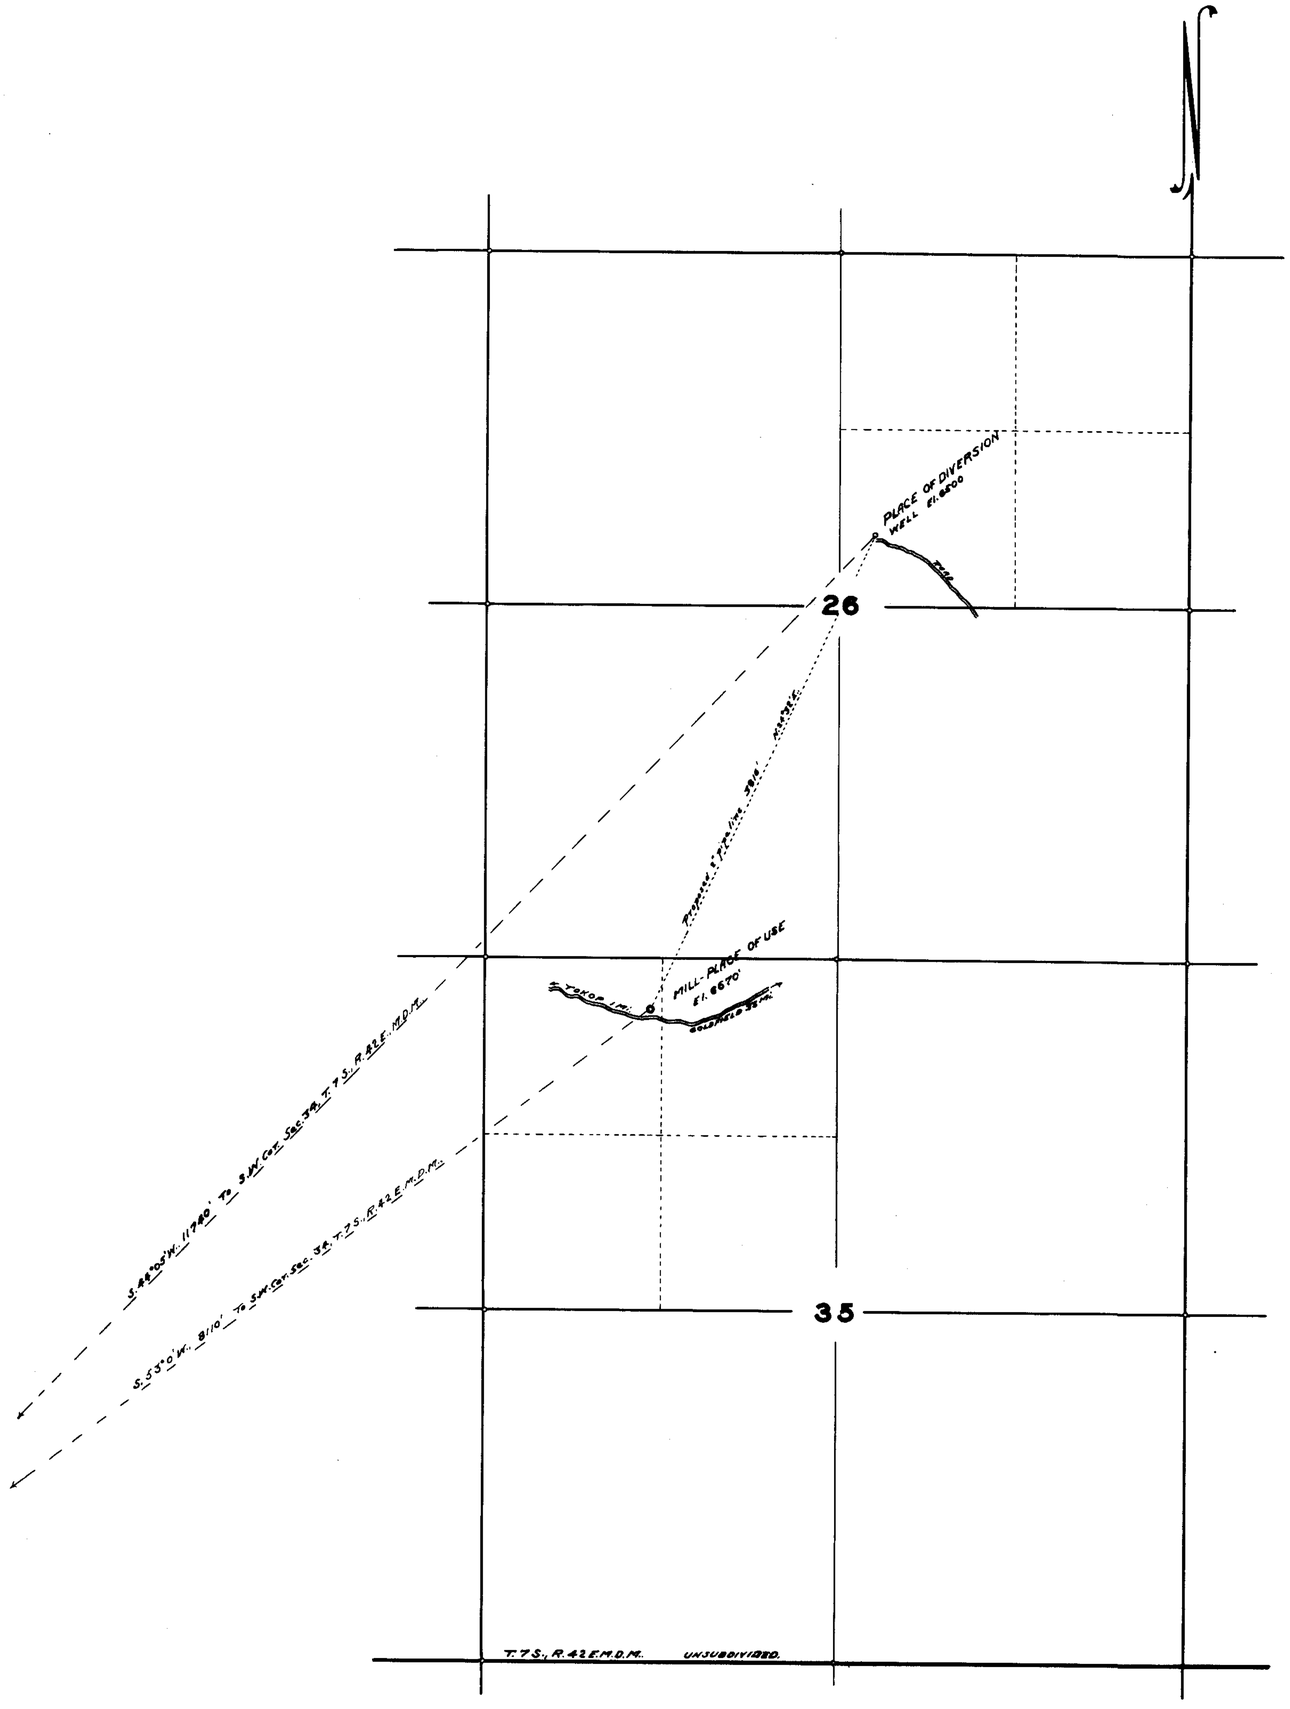

STATE OF NEVADA
COUNTY OF ESMERALDA } SS.

I, Ed. S. Giles, being first duly sworn, deposes and say that this map consisting of one sheet, has been correctly drawn to the designated scale from field notes of a survey made by me, February 28th 1934, that it truly and correctly represents the proposed location and extent of the works to be used to divert water from Unnamed Well, in Esmeralda County by I. J. Cooper, for Mining and Milling purposes, that the proposed point of diversion, the position of the diverting pipe line, the location of all other works which cross or connect with the proposed works and the boundaries of all lands, showing by forty acre subdivisions the location of the proposed point of diversion, development and place of use, are fully and correctly designated thereon.

Ed. S. Giles
STATE WATER RIGHT SURVEYOR.

Subscribed and sworn to before me, this 22nd day of March. 1934.

My commission expires Jan. 4th 1935

John R. Hanlahan
NOTARY PUBLIC IN AND FOR ESMERALDA COUNTY, NEVADA.

SCALE 1 IN. = 800 FT.

0 100 200 300 400 800 1200 1600 2400

FILED
April 4, 1939
STATE ENGINEER'S OFFICE

MAP TO ACCOMPANY
APPLICATION TO APPROPRIATE WATER
FOR
MINING AND MILLING
BY
I. J. COOPER
Taking water from
UNNAMED WELL.

9725