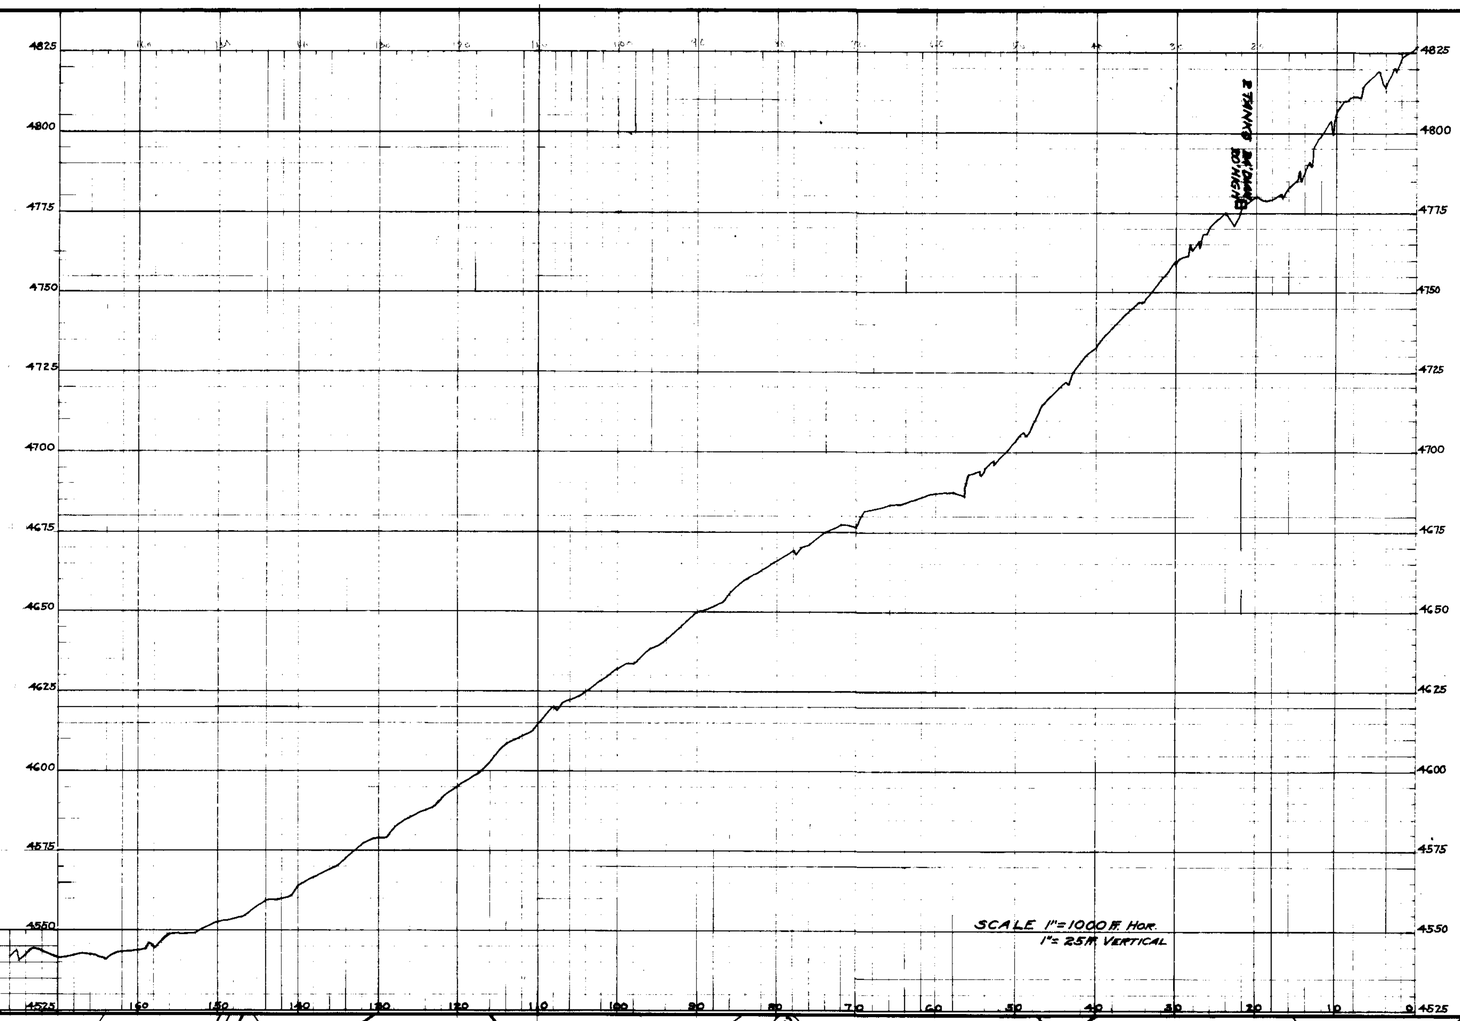

State of Nevada } ss.
County of Mineral

I, L.B. Spencer, being duly sworn, depose and say, that this map has been correctly drawn to the designated scales from the field notes of a survey made by me between the 20th and 23rd days of July, 1934; that it truly and correctly represents the location and extent of the proposed works used to divert water from Unknown Spring in Mineral County by the Town of Mina, Nevada for Domestic Supply and Municipal Purposes. That the proposed point of diversion the location of the distribution system, the size and capacity of pipe line and storage tank, and the location and size of all other works connected with said works are fully and correctly shown hereon.

L.B. Spencer
State Water-Right Surveyor.

Subscribed and sworn to before me this 24th day of July, 1934.

Mineral County
State of Nevada

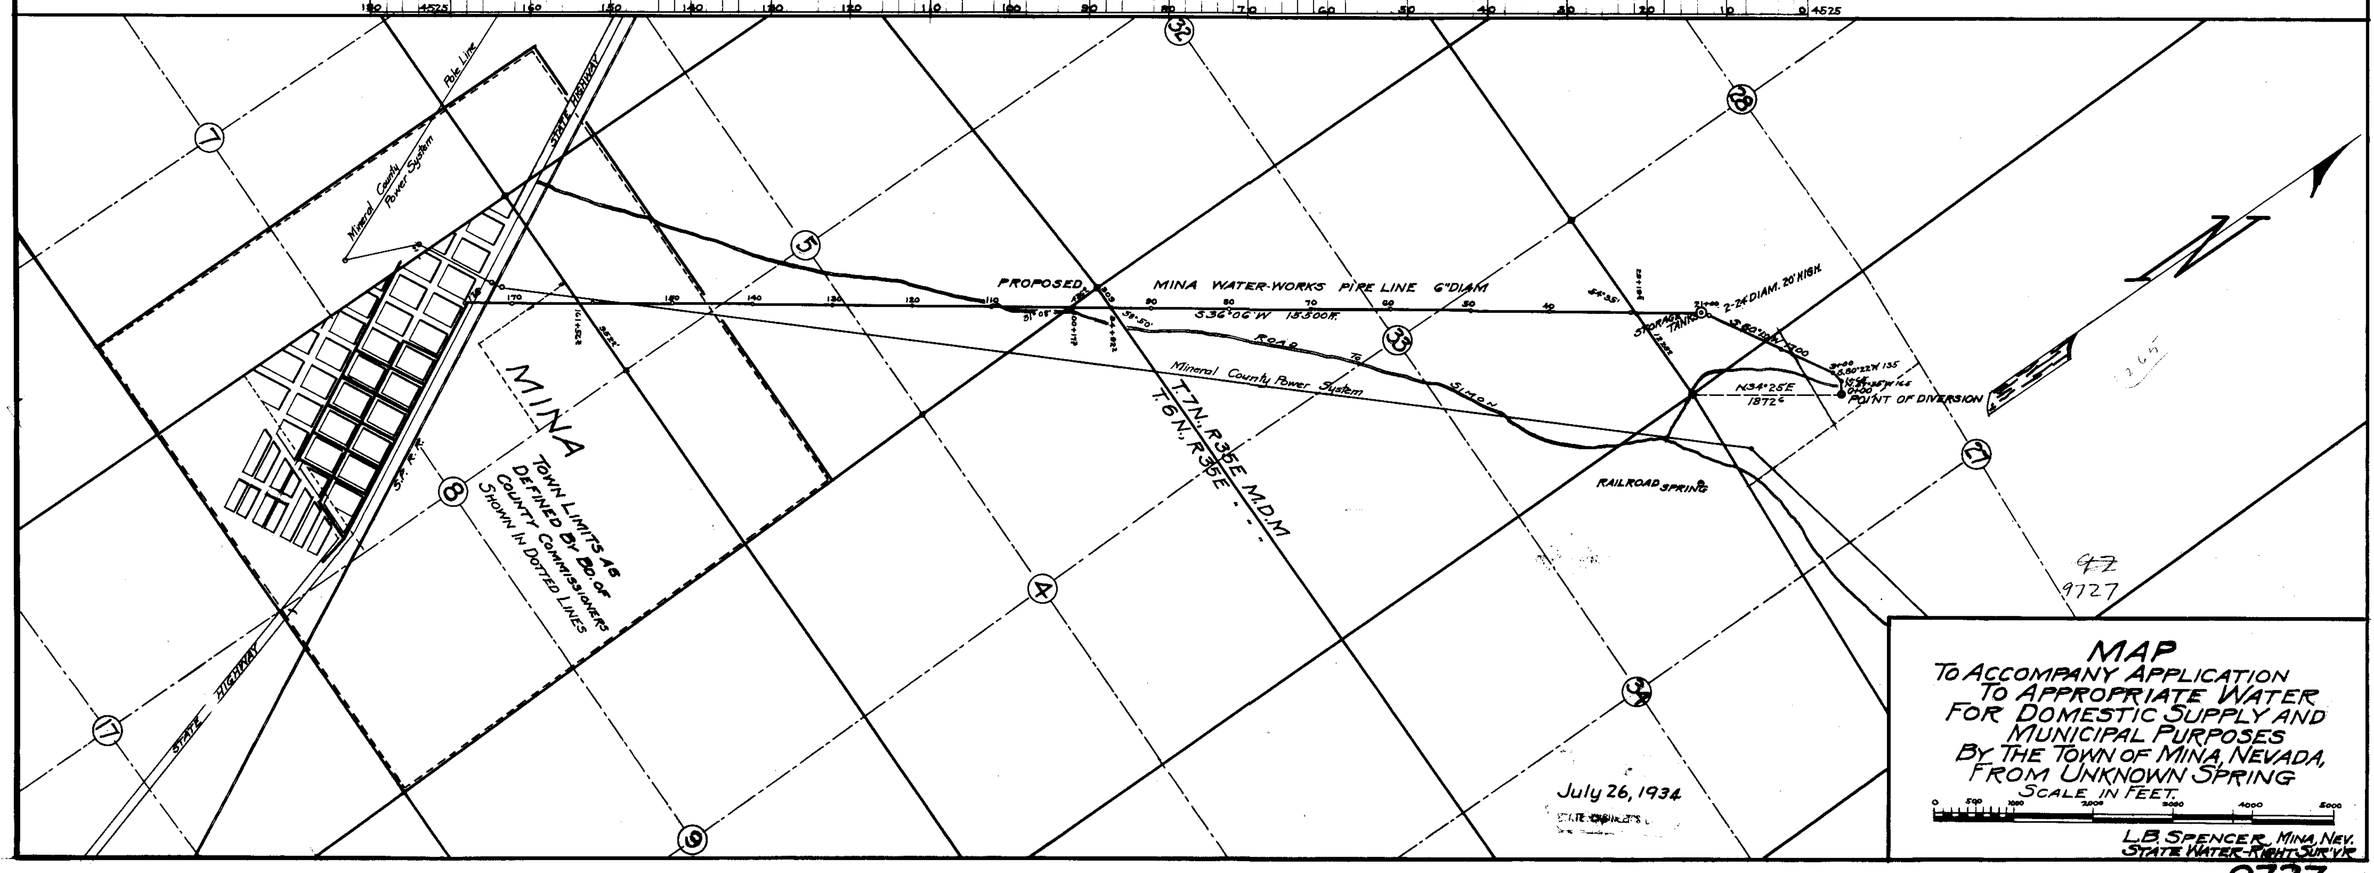

MAP
To Accompany Application To Appropriate Water For Domestic Supply and Municipal Purposes By The Town of Mina, Nevada, From Unknown Spring

Scale in Feet.

L.B. Spencer, Mina, Nev.
State Water-Right Surv'r

9727