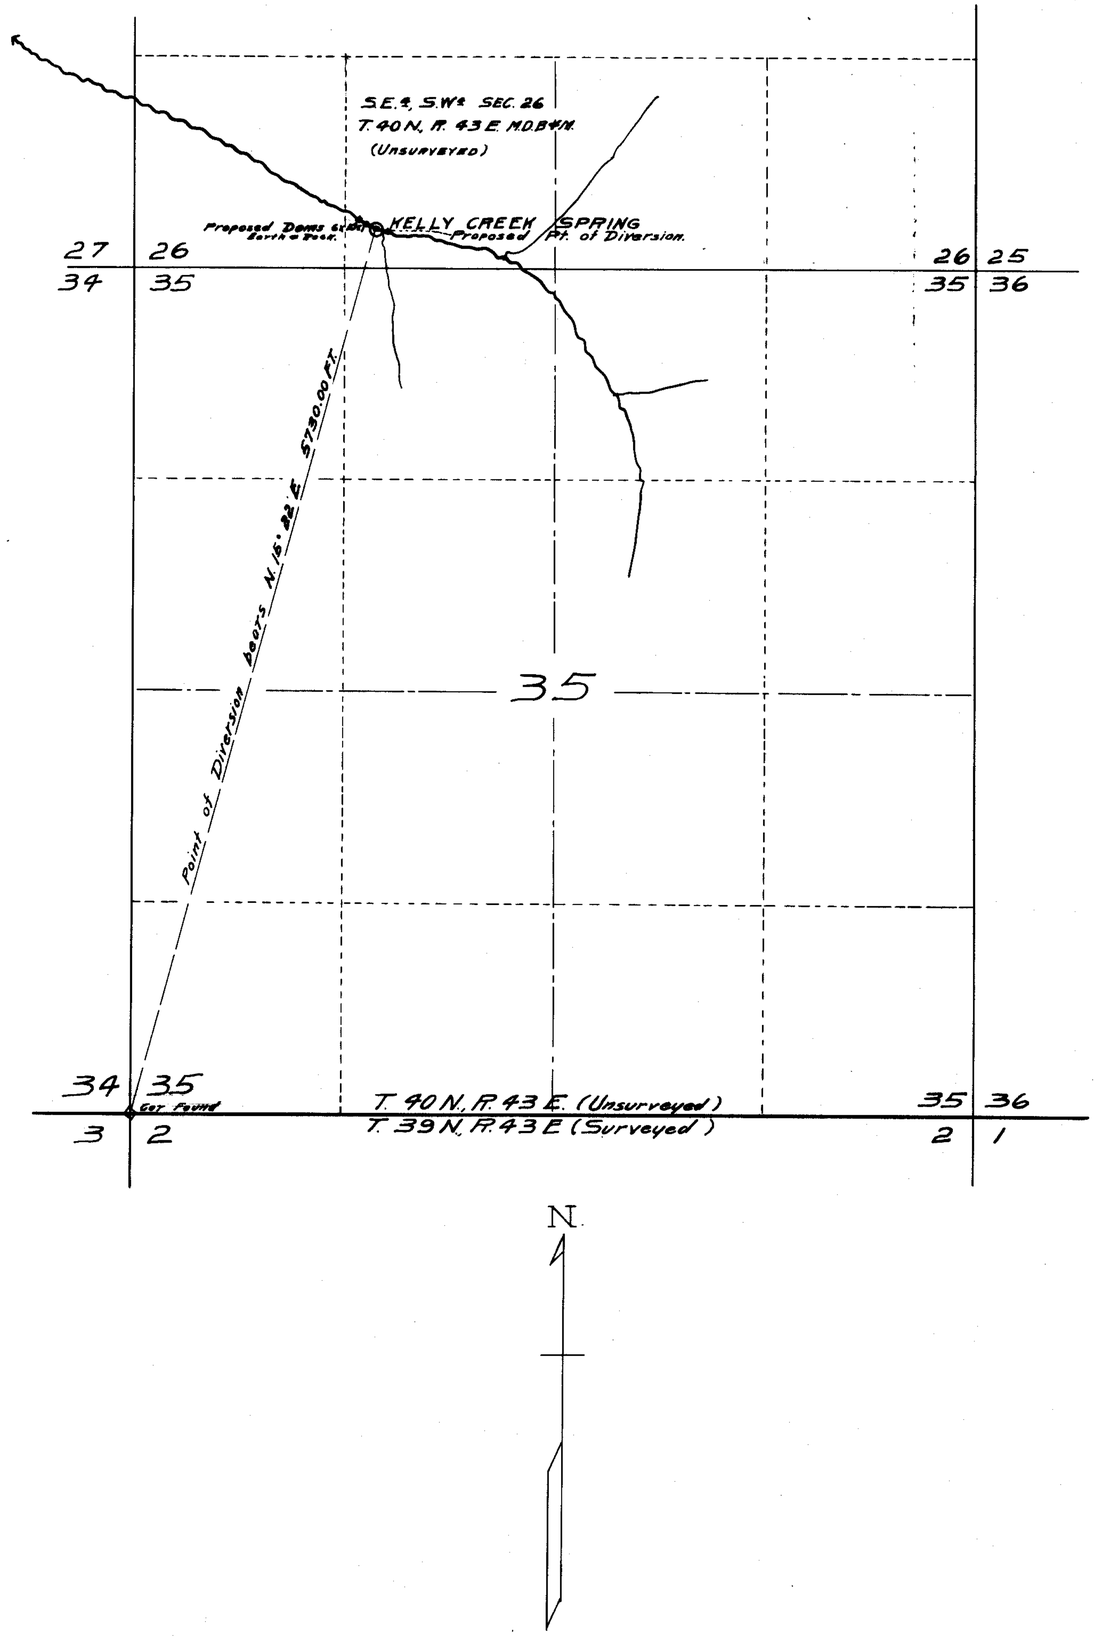

STATE OF NEVADA }
County of Humboldt } S.S.

I, F. R. O'Leary, being first duly sworn, depose and say that this map, has been correctly drawn to the designated scale from field notes of a survey made by me on the 9th day of April, 1934; that it truly and correctly represents the location and extent of the proposed works used to divert water from Kelly Creek Spring, in Humboldt County, by G. D. and R. O. Bliss for stockwatering purposes.

That the proposed point of diversion, the approximate location and size of the diverting channel, the place and manner of use, and the location and names of all other works or streams which are crossed by, or connected with the said works, are fully and correctly designated thereon.

F. R. O'Leary
STATE WATER RIGHT SURVEYOR.

Subscribed and sworn to before me this 16th day of April, 1934.

Mennyn H. Brown
NOTARY PUBLIC IN AND FOR HUMBOLDT COUNTY, NEVADA.

9738

SCALE: 1 IN. = 500 FT.

Certificate No. 2238 Issued April 6, 1936

FILED
April 18, 1934
STATE ENGINEER'S OFFICE

MAP TO ACCOMPANY
APPLICATION
TO APPROPRIATE WATER
FOR
STOCKWATERING
BY
G. D. and R. O. BLISS
FROM
KELLY CREEK SPRING

9738