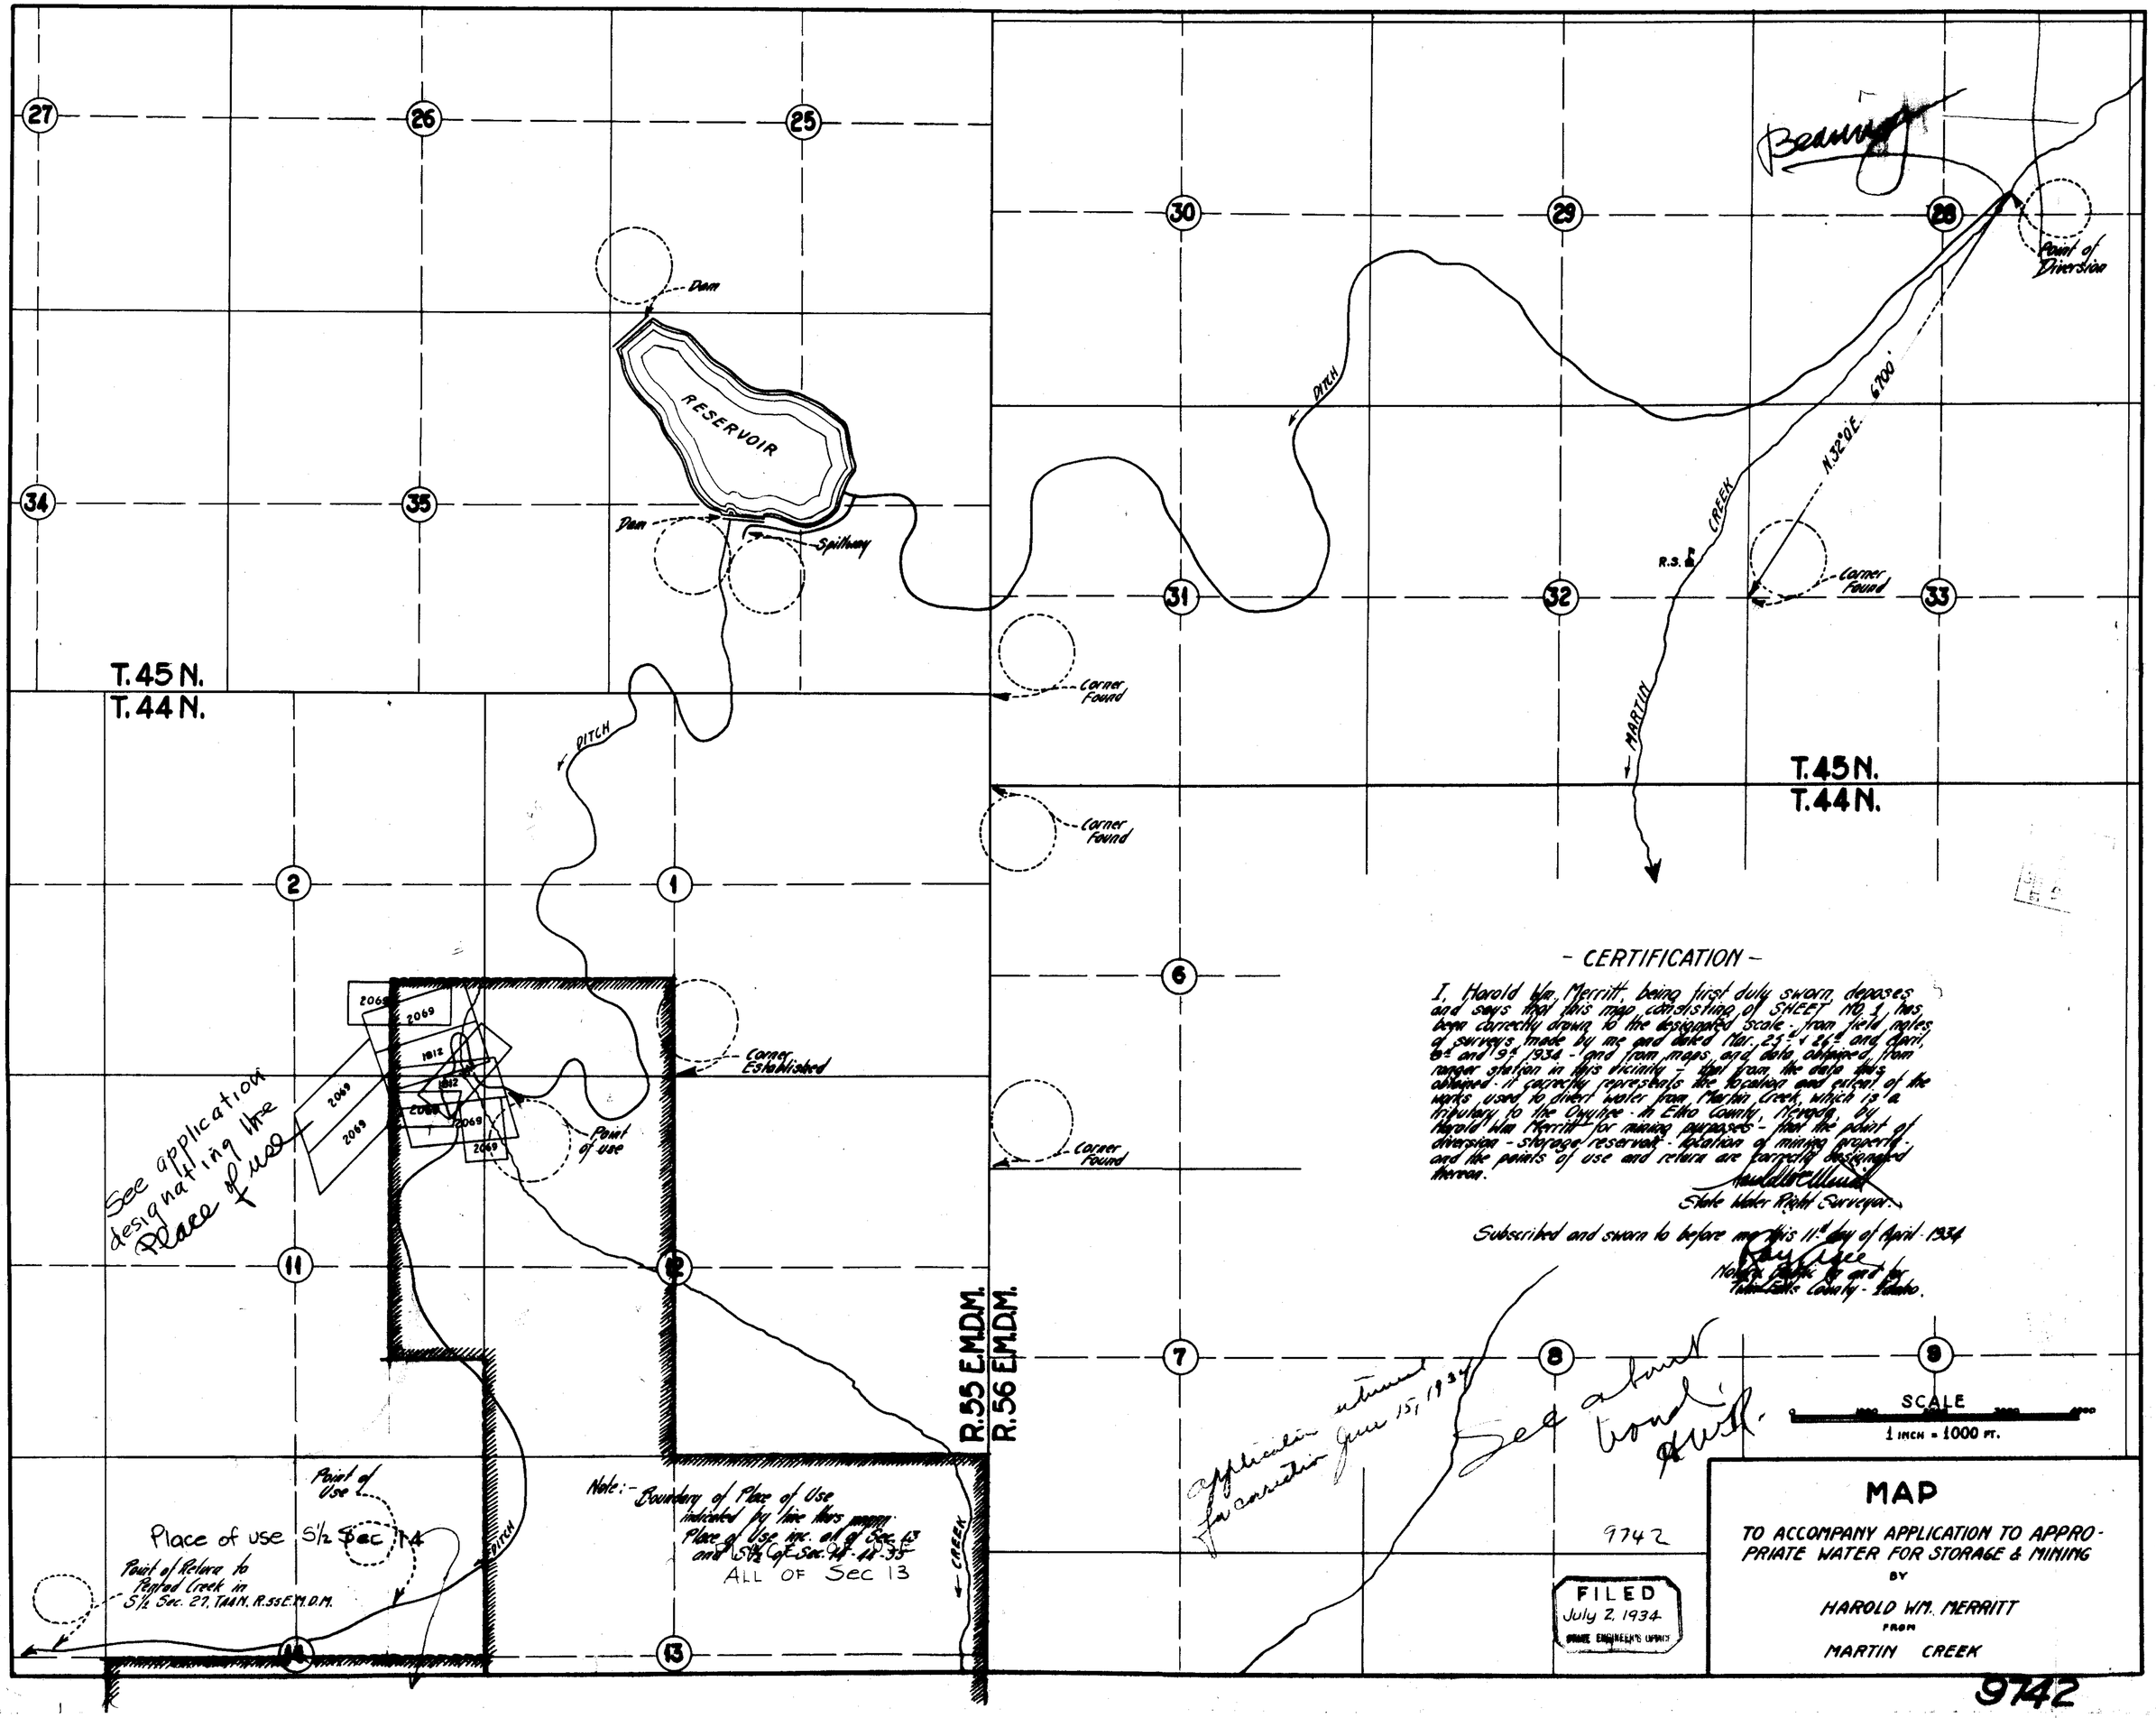

- CERTIFICATION -

I, Harold Wm. Merritt, being first duly sworn, deposes and says that this map consisting of SHEET NO. 1 has been correctly drawn to the designated scale - from field notes of surveys made by me and dated Mar. 25th & 26th and April 8th and 9th 1934 - and from maps and data obtained from ranger station in this vicinity - that from the data thus obtained it correctly represents the location and extent of the works used to divert water from Martin Creek, which is a tributary to the Owyhee - in Elko County, Nevada, by Harold Wm Merritt for mining purposes - that the point of diversion - storage reservoir - location of mining property - and the points of use and return are correctly designated thereon.

State Water Right Surveyor.

Subscribed and sworn to before me this 11th day of April 1934

Notary Public in and for Twin Falls County - Idaho.

application returned for correction June 15, 1934

See about bond

9742

FILED
July 2, 1934
STATE ENGINEER'S OFFICE

MAP

TO ACCOMPANY APPLICATION TO APPROPRIATE WATER FOR STORAGE & MINING

BY

HAROLD WM. MERRITT

FROM

MARTIN CREEK

9742