Stock Watering Application No. 9744					
Source of water	Section	Subdivision of section	Twp.	Range	
Big Spring	20	N.E.¼ of S.E.¼	15S	R71E	

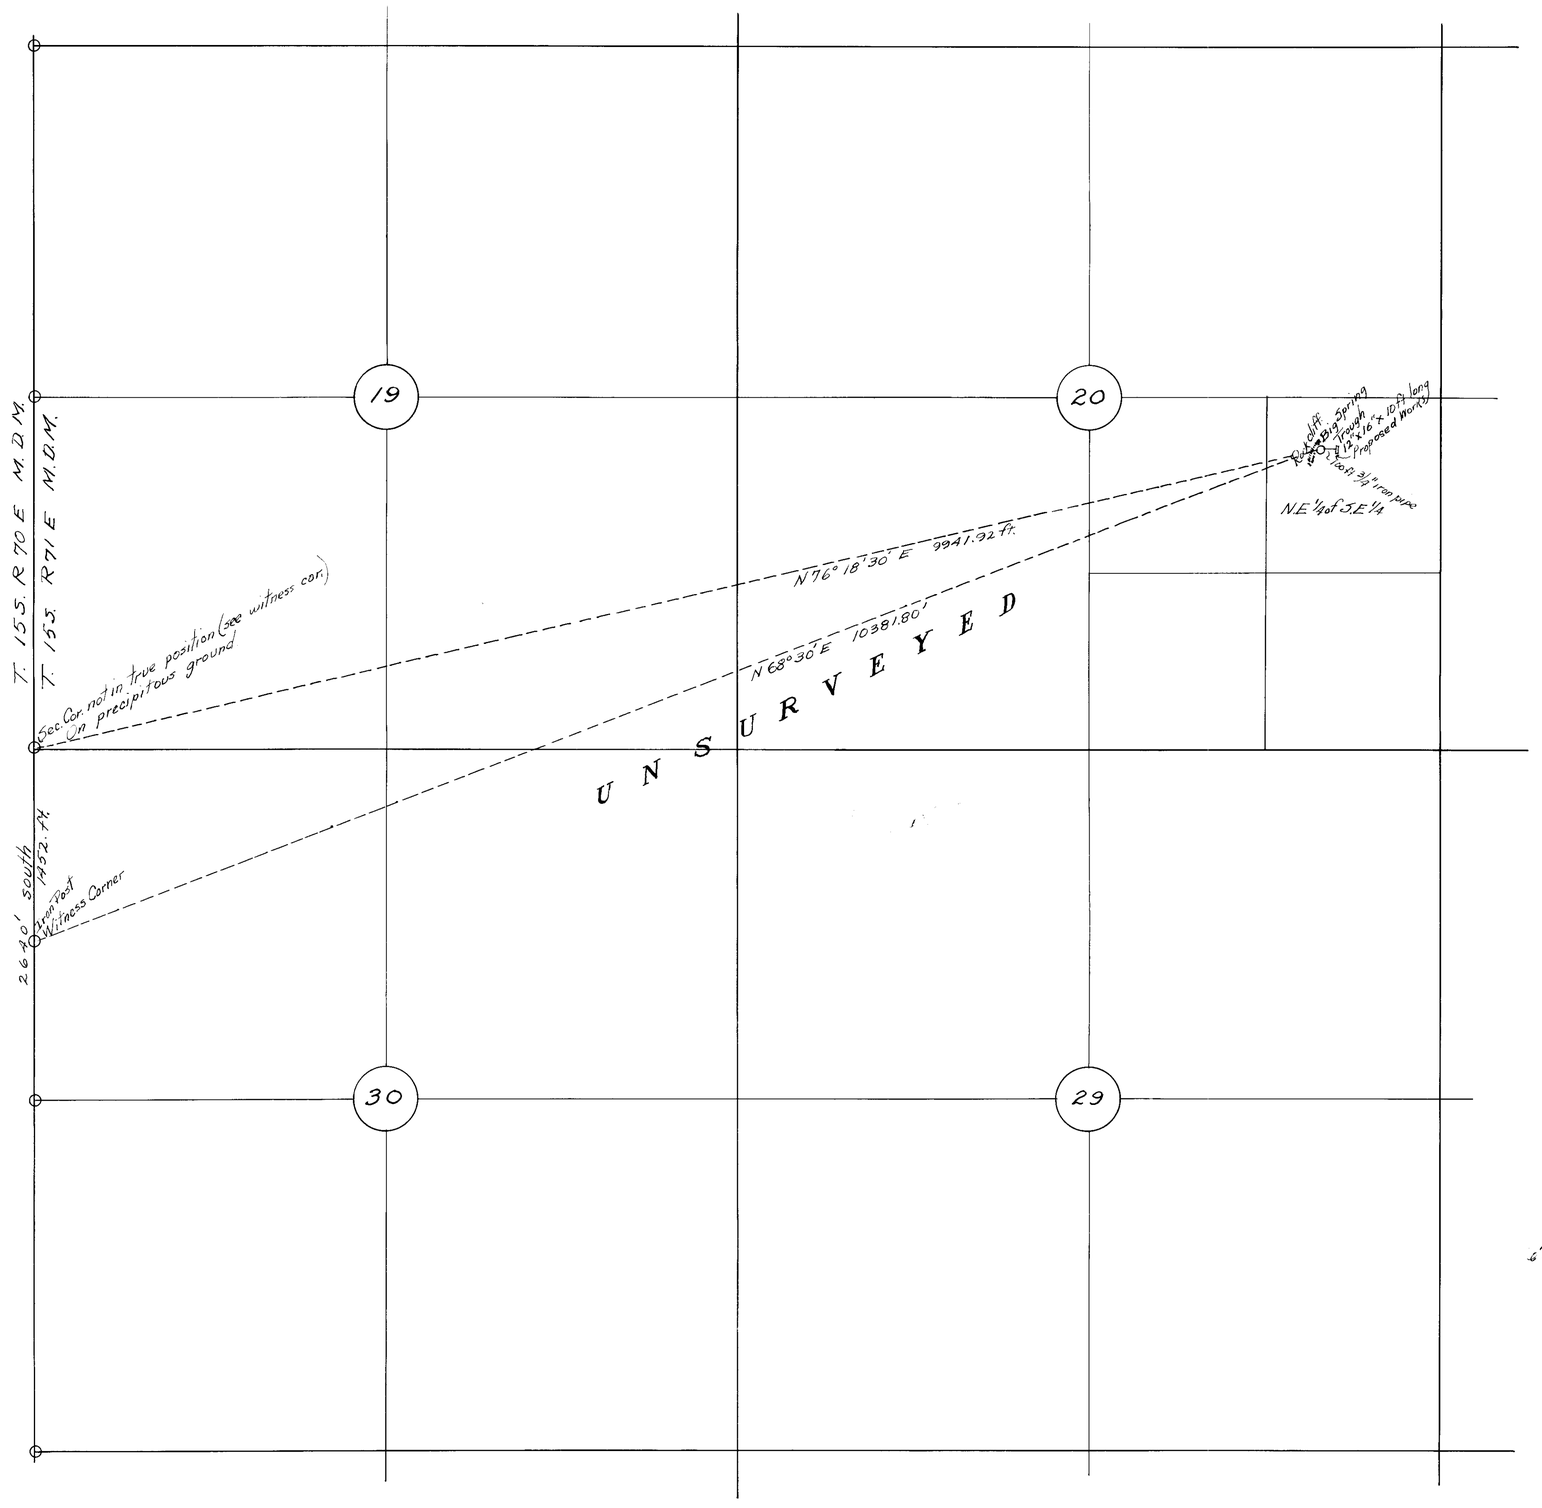

State of Nevada } ss
County of Clark }

I, J.T. McWilliams, being first duly sworn, depose and say that the above map is a true and accurate plat of the stock watering works and point of diversion as taken from field notes of a survey made under my supervision completed on the 25th day of June 1934 that such survey was made at the instance of Theodore H. Drummond the map represents the works described in application no. 9744 together with the location of diversion dam, pipe line and stock watering trough in the immediate vicinity.

Big Spring is situated on unsurveyed land.

J.T. McWilliams
State water right surveyor

Subscribed and sworn to before me this 12th day of July, 1934

Notary Public in and for Clark County, Nevada.

John R. Humphrey

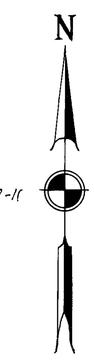

67787 ICATE NO. 18018 6-29-11

CERTIFICATE NO. ISSUED

2384 6/4/38

August 1, 1934

PLAT OF
STATE WATER RIGHT APPLICATION No. 9744
from BIG SPRING
In N.E.¼ of S.E.¼ of section 20, T.15S. R.71E. M.D.M
for Stock Watering purposes

Theodore H. Drummond applicant Scale 1" = 600'

67813 67787 64844 9744