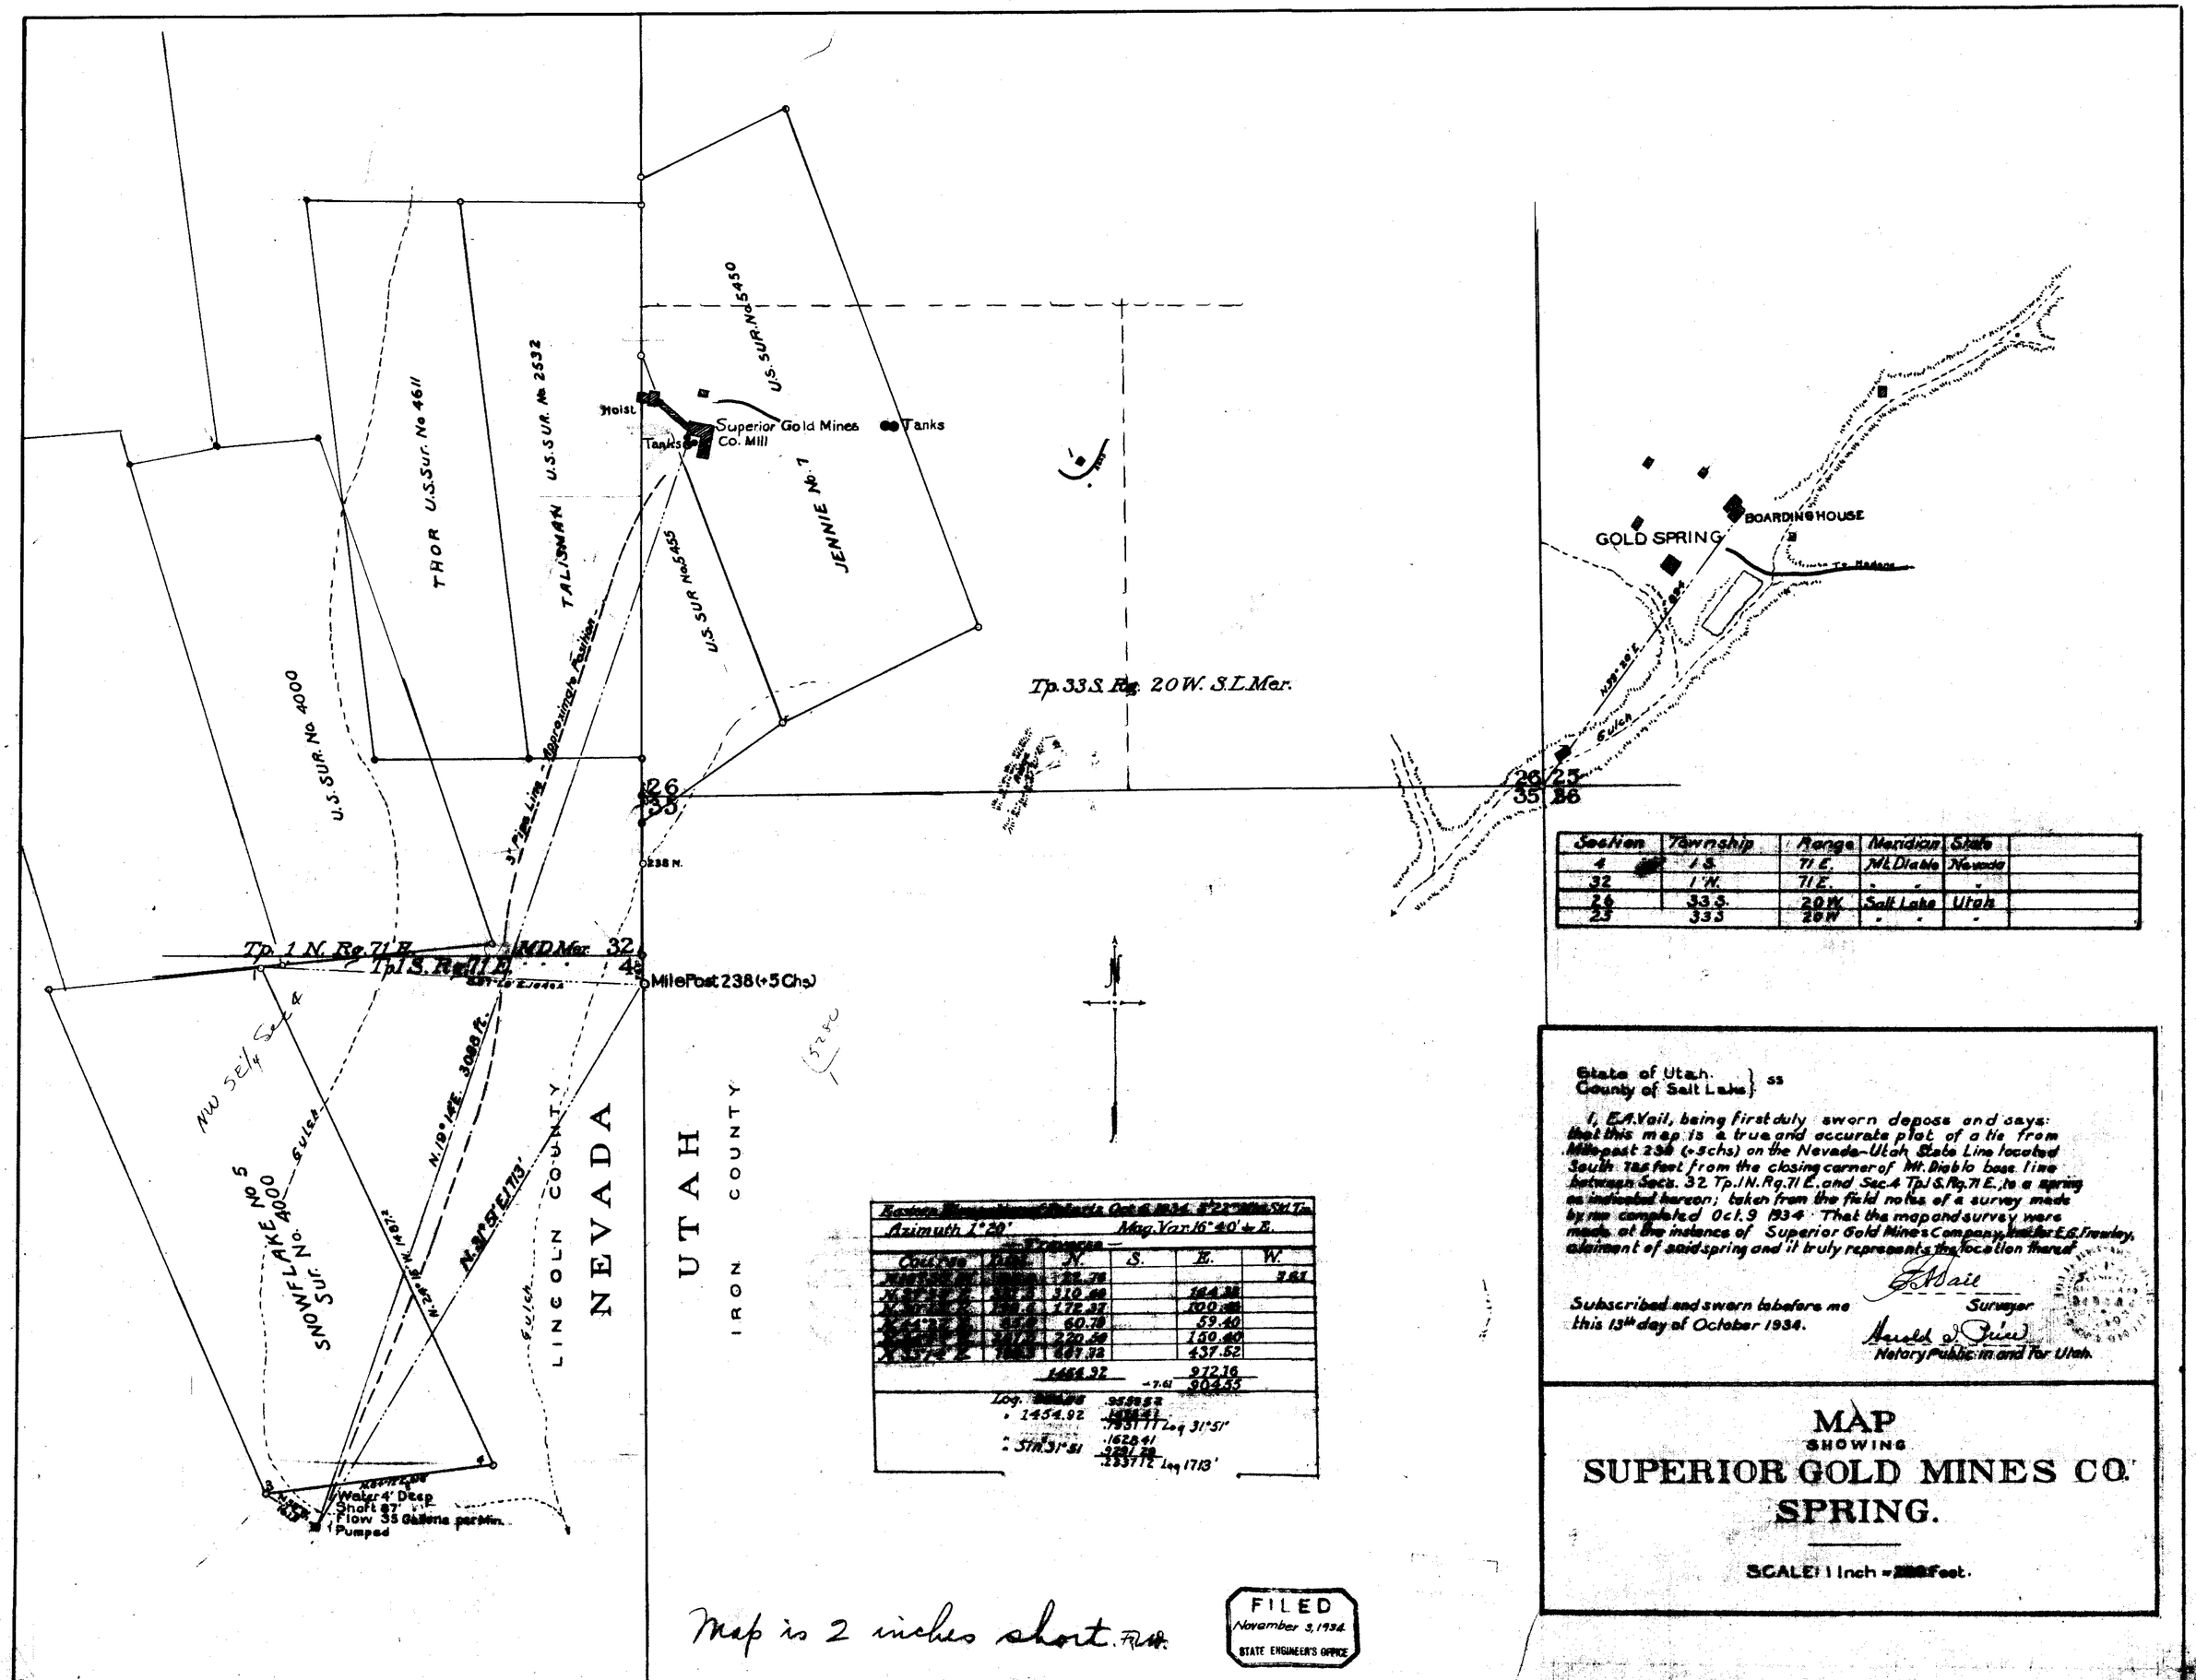

Section	Township	Range	Meridian	State	
4	1 S.	71 E.	Mt. Diablo	Nevada	
32	1 N.	71 E.	" "	"	
26	33 S.	20 W.	Salt Lake	Utah	
25	33 S	20 W	" "	"	

Eastern [illegible] Oct. 6, 1934. 5°22' [illegible] Std. Tm.

Azimuth 1°20' Mag. Var. 16°40' + E.

Traverse

Course	Dist.	N.	S.	E.	W.
[illegible]	[illegible]	22.76			7.61
[illegible]	[illegible]	310.40		164.38	
[illegible]	[illegible]	172.37		100.[illegible]	
[illegible]	[illegible]	60.79		59.40	
[illegible]	[illegible]	220.50		150.40	
[illegible]	[illegible]	667.72		437.52	
		1454.92		972.16	
			-7.61	904.55	

Log. [illegible] .955852
" 1454.92 [illegible]
.793111 Log 31°51'
" Sin 31°51 .162841
.929128
.233712 Log 1713'

State of Utah. } ss
County of Salt Lake }

I, E.A. Vail, being first duly sworn depose and says: that this map is a true and accurate plot of a tie from Milepost 238 (+5 chs) on the Nevada-Utah State Line located South 785 feet from the closing corner of Mt. Diablo base line between Secs. 32 Tp. 1 N. Rg. 71 E. and Sec. 4 Tp. 1 S. Rg. 71 E., to a spring as indicated hereon; taken from the field notes of a survey made by me completed Oct. 9 1934. That the map and survey were made at the instance of Superior Gold Mines Company, [illegible] E.G. Frawley, claimant of said spring and it truly represents the location thereof.

Subscribed and sworn to before me this 13th day of October 1934.

E. A. Vail
Surveyor

Harold J. Price
Notary Public in and for Utah.

MAP
SHOWING
SUPERIOR GOLD MINES CO.
SPRING.

SCALE: 1 Inch = [illegible] Feet.

Map is 2 inches short. F.W.

FILED
November 3, 1934
STATE ENGINEER'S OFFICE

9748