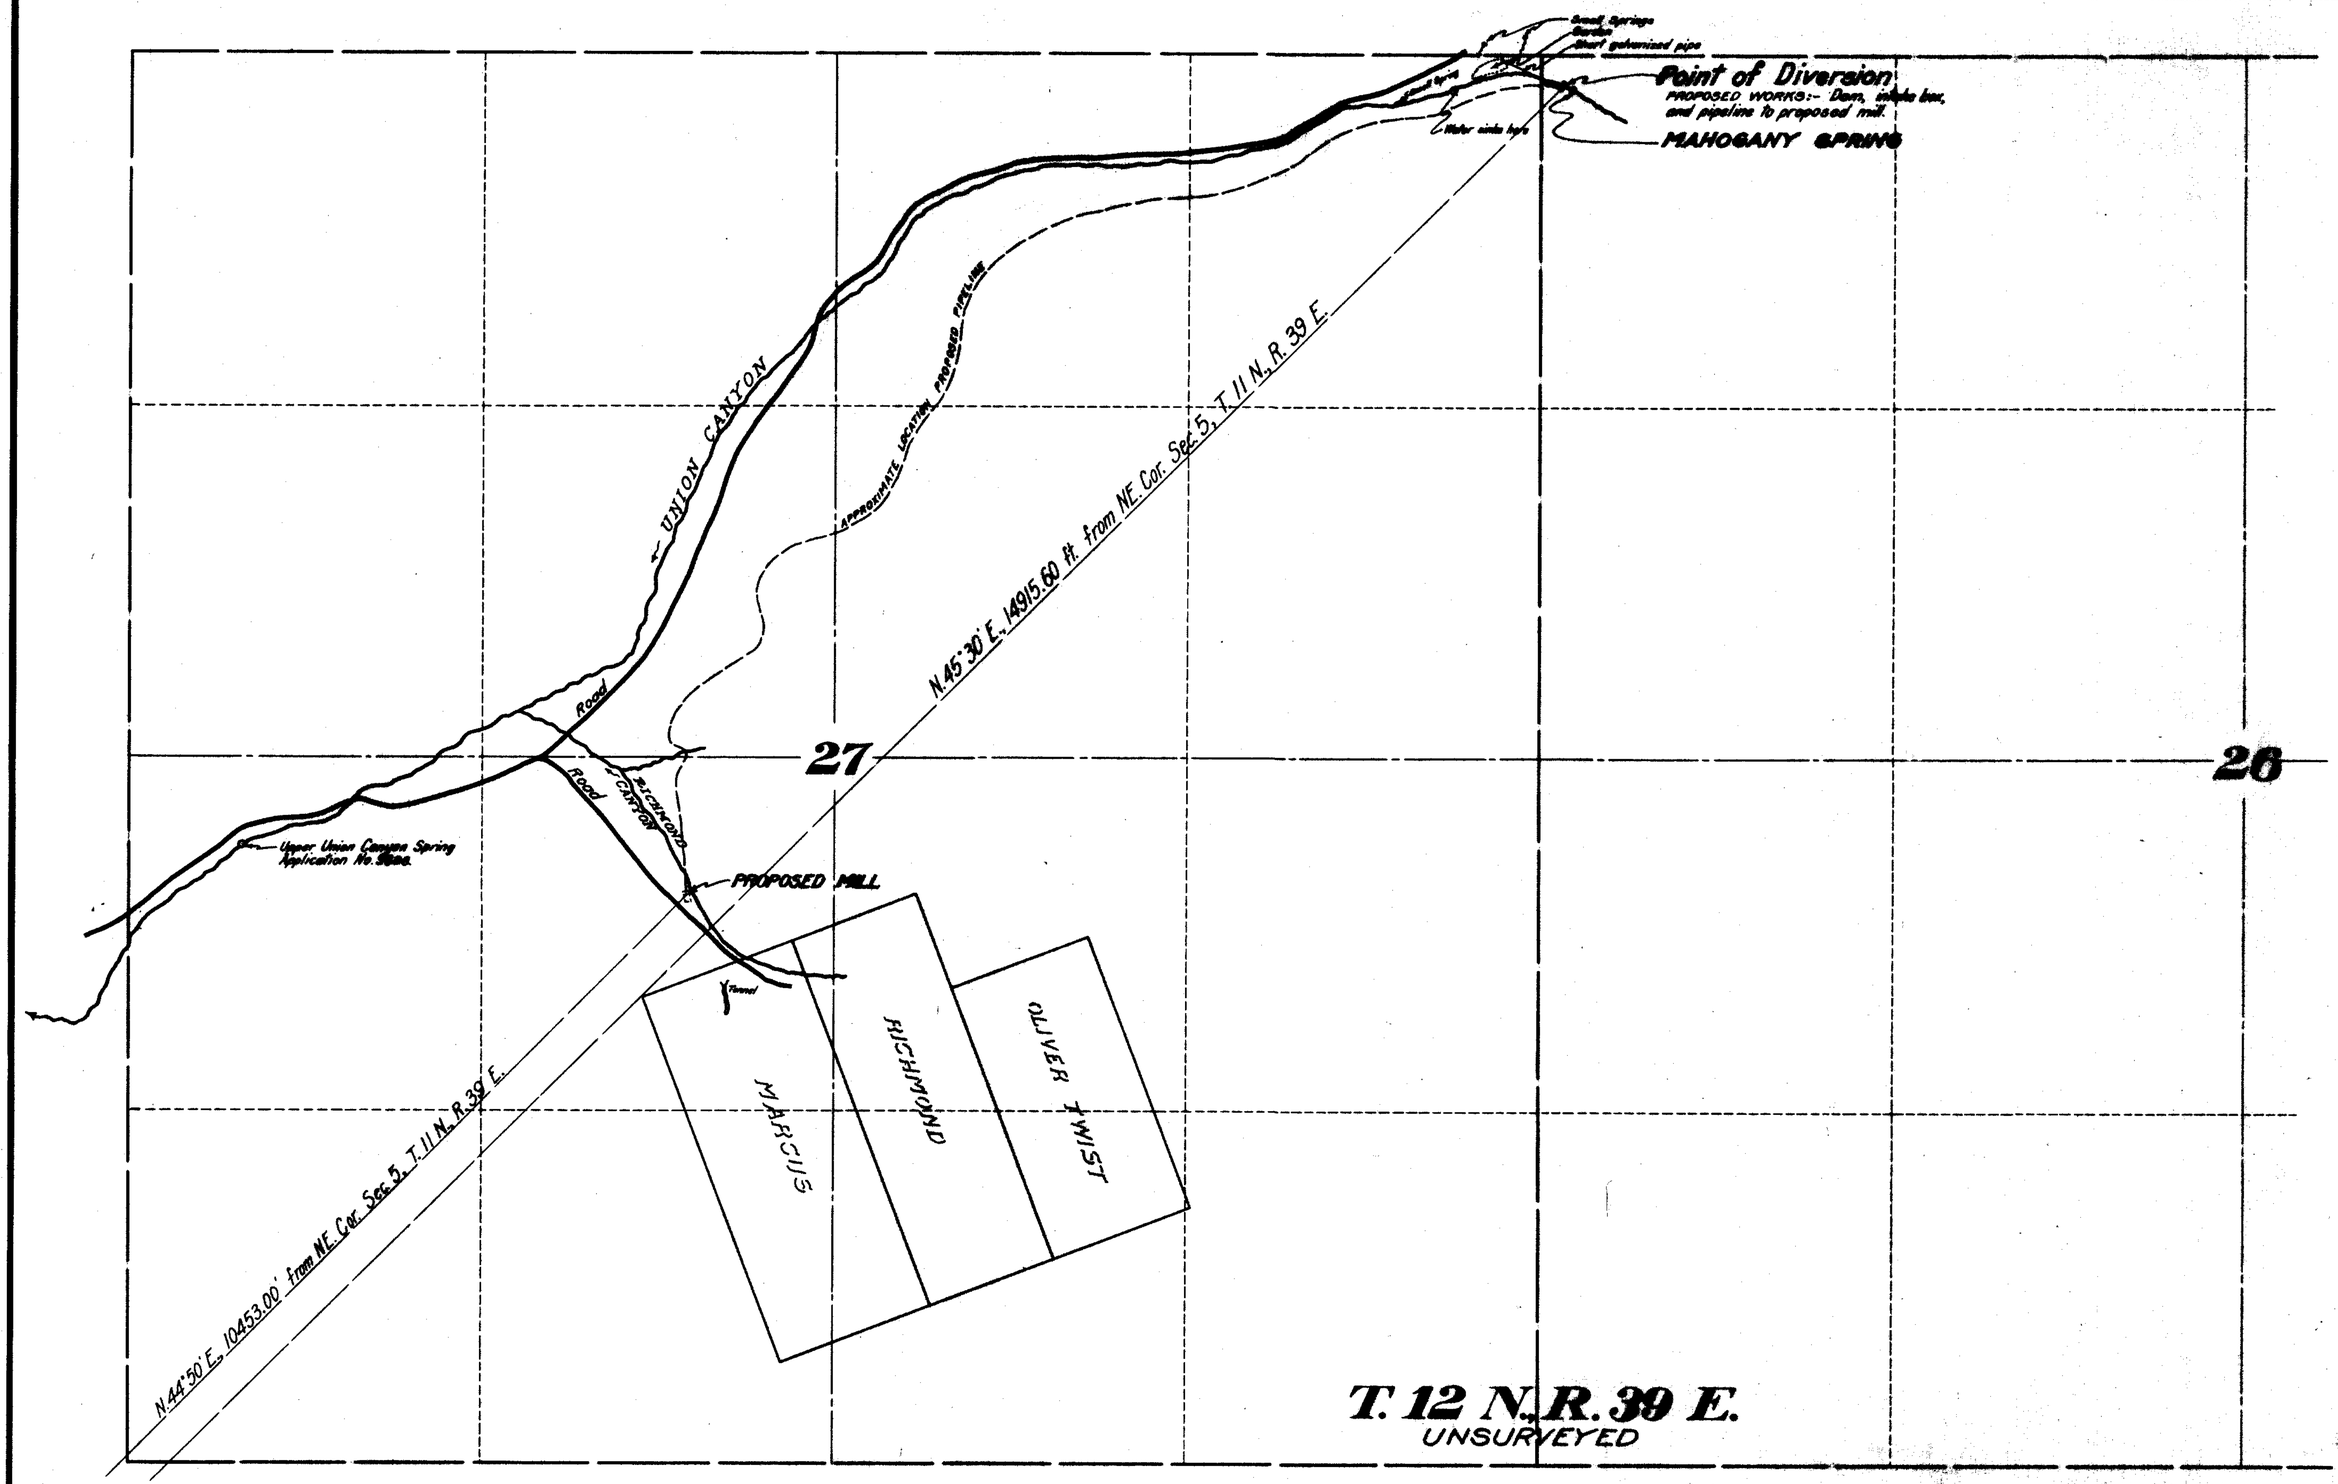

9749

STATE OF NEVADA }
COUNTY OF ORMSBY } ss.

I, Harvey M. Payne, being first duly sworn, deposes and says that this map has been correctly drawn to the designated scale from the field notes of a survey completed by me on June 2, 1934; that it truly and correctly represents the location and extent of the works proposed to be constructed to divert water from Mahogany Spring, Nye County, Nevada, by D. A. McLeod for Mining, Milling and Domestic purposes.

Harvey M. Payne
WATER RIGHT ENGINEER

Subscribed and sworn to before me this 27th day of June, 1934.

H. D. Lawrence
Notary Public in and for
Ormsby County, Nevada.

FILED
August 9, 1934
STATE ENGINEER'S OFFICE

MAP
APPLICATION NO. 9749
MINING, MILLING AND DOMESTIC PURPOSES
MAHOGANY SPRING
D. A. McLEOD