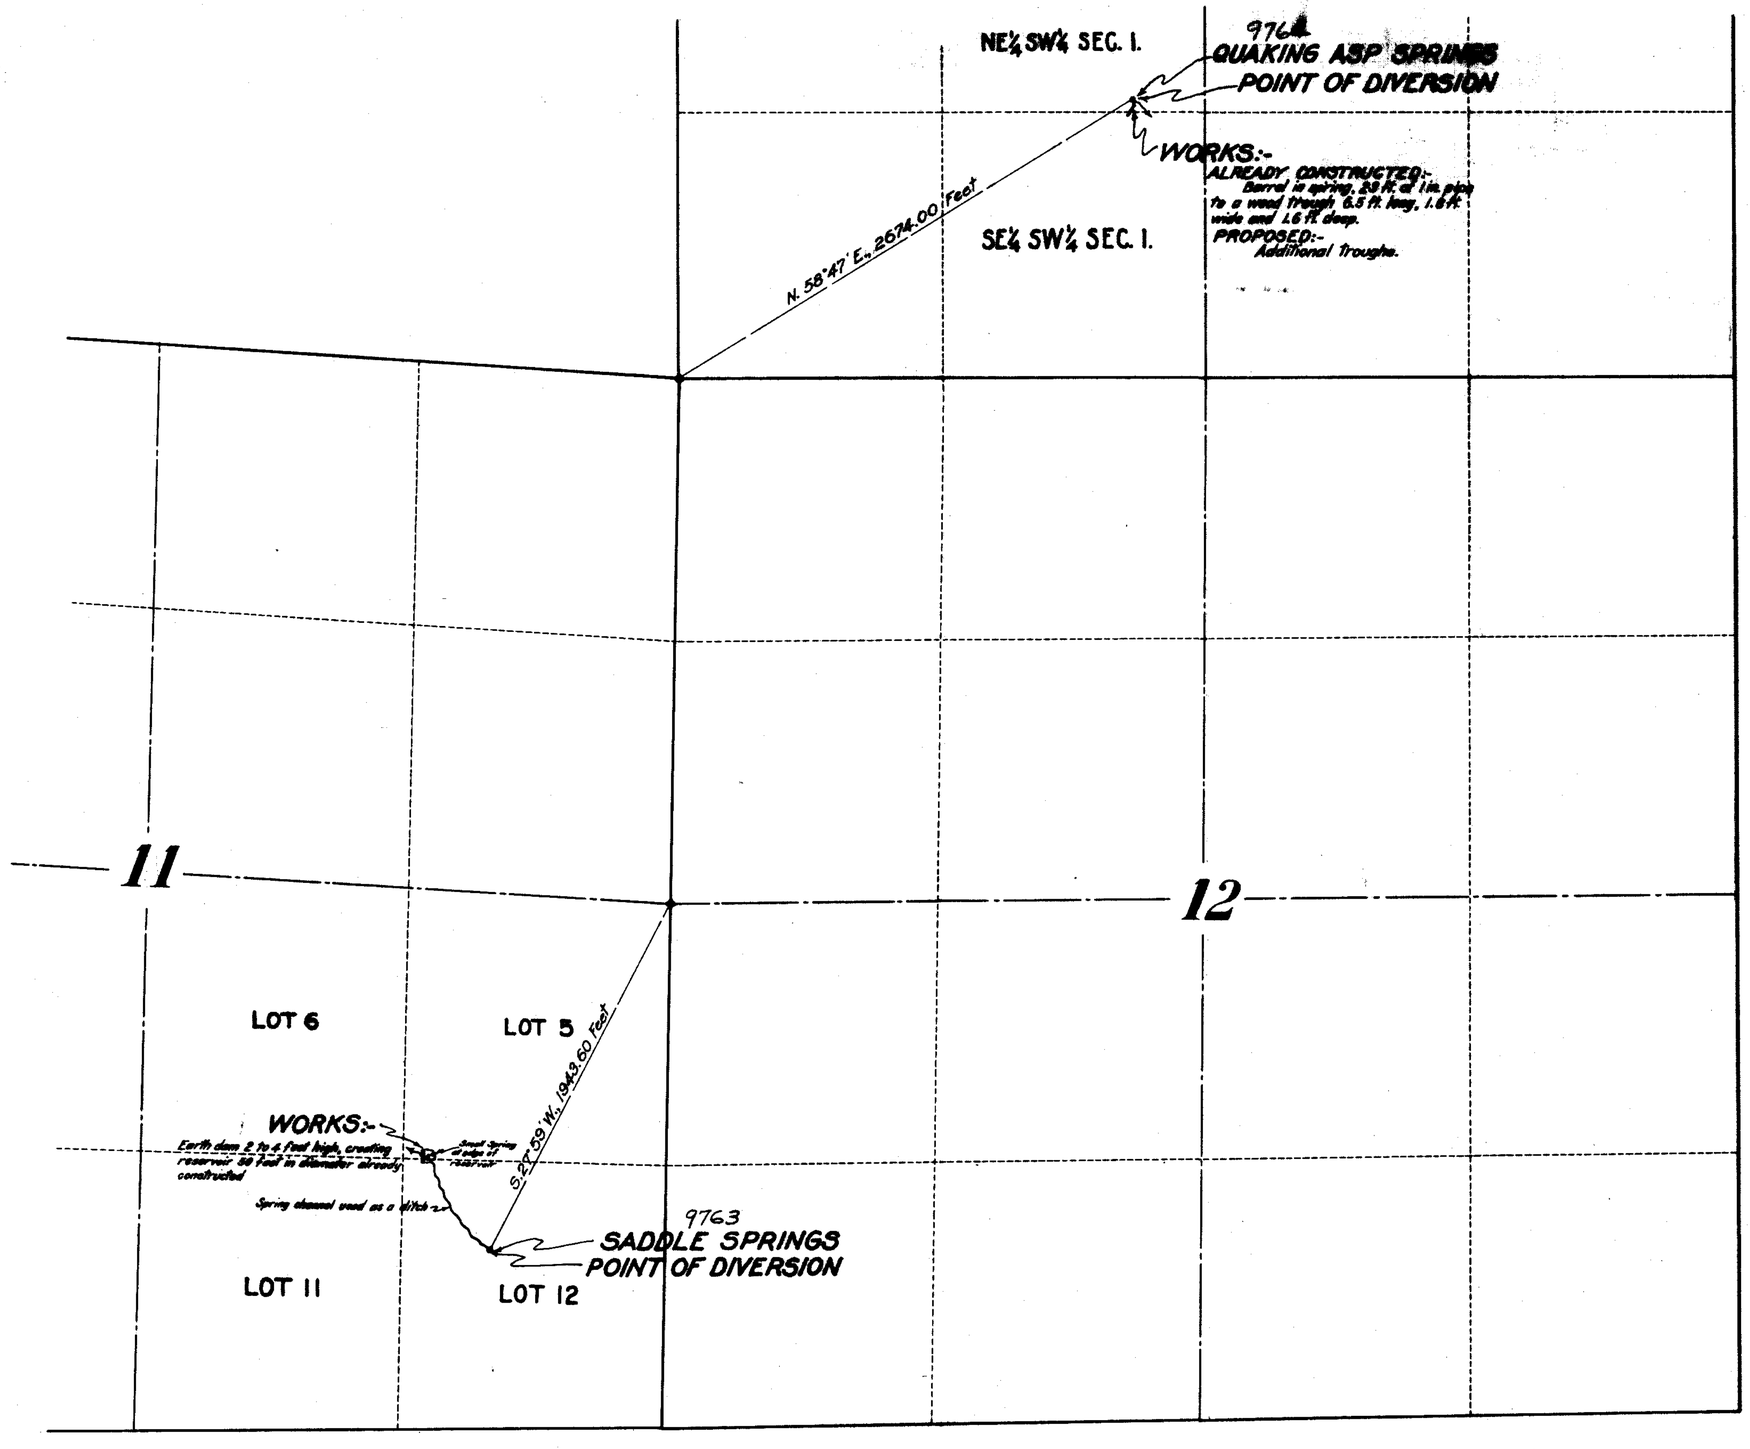

STATE OF NEVADA }
COUNTY OF ORMSBY } ss.

I, Harvey M. Payne, being first duly sworn, depose and say that this map has been drawn to the designated scale from the field notes of surveys completed by me on November, 20th, 1934; that it truly and correctly represents the location and extent of the works constructed and proposed to be constructed to divert water from Saddle and Quaking Asp Springs in Washoe County, Nevada, by Martin Espil for stockwatering purposes; that the points of diversion and works are correctly shown hereon.

Harvey M. Payne
WATER RIGHT ENGINEER.

Subscribed and sworn to before me this 22nd day of November, 1934.

Notary Public in and for Ormsby County, Nevada.

T. 42N., R. 18E.

SCALE:- 1 INCH = 400 FEET

MAP TO ACCOMPANY
APPLICATIONS NOS. 9763-4
FOR STOCKWATERING & DOMESTIC PURPOSES
FROM
SADDLE AND QUAKING ASP SPRINGS
MARTIN ESPIL

SURVEYED AND MAPPED BY HARVEY M. PAYNE, WATER RIGHT ENGINEER.

FILED
December 18, 1934
WATER ENGINEER

Place in 9763 9764