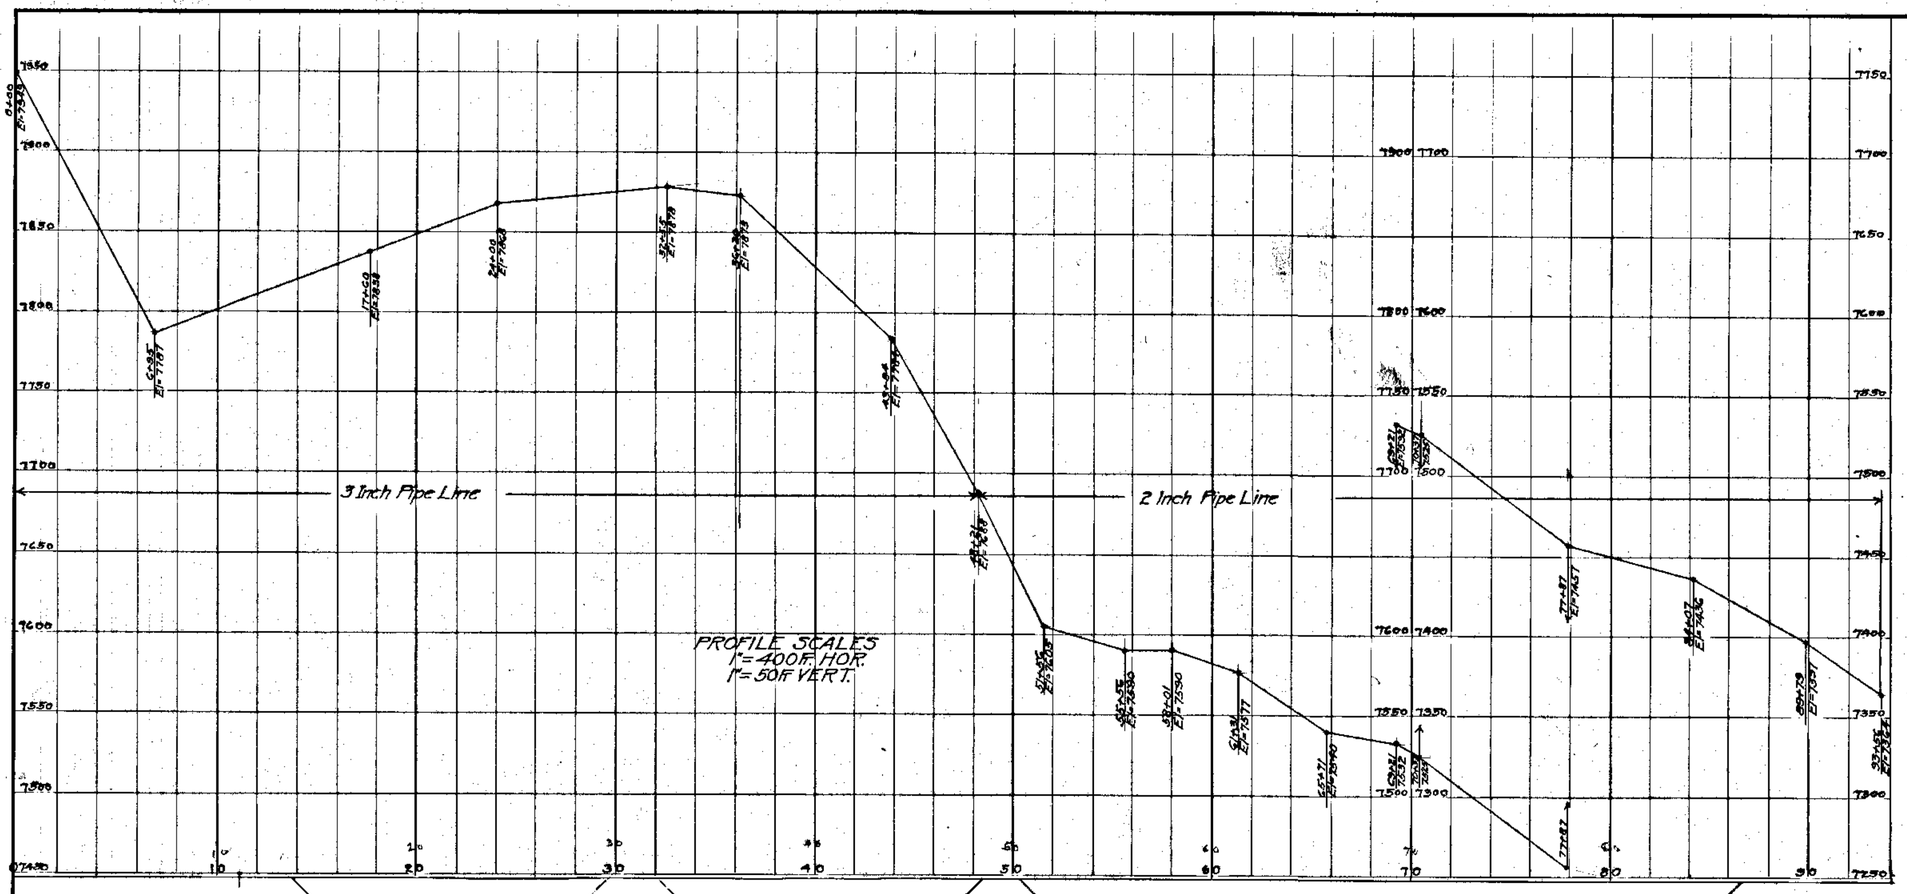

State of Nevada
County of Mineral } ss.

I, L. B. Spencer, being first duly sworn, depose and say that this map and profile have been correctly drawn to the designated scales from the Field Notes of a survey made by me on October 9th & 10th, 1934, that it truly and correctly represents the location and extent of the proposed works used to divert water from Tamarack Springs in Mineral County, Nevada, by Kenneth McKeough for mining, milling and domestic supply. That the proposed point of diversion, location of the mill, size of pipe line and the location and names of all other works and streams connected with said works are fully and correctly shown.

L. B. Spencer
State Water-Right Surveyor.

Subscribed and sworn to before me this 14th day of October, 1934.

L. E. Coulling
Notary Public in and for
Mineral County, Nevada.

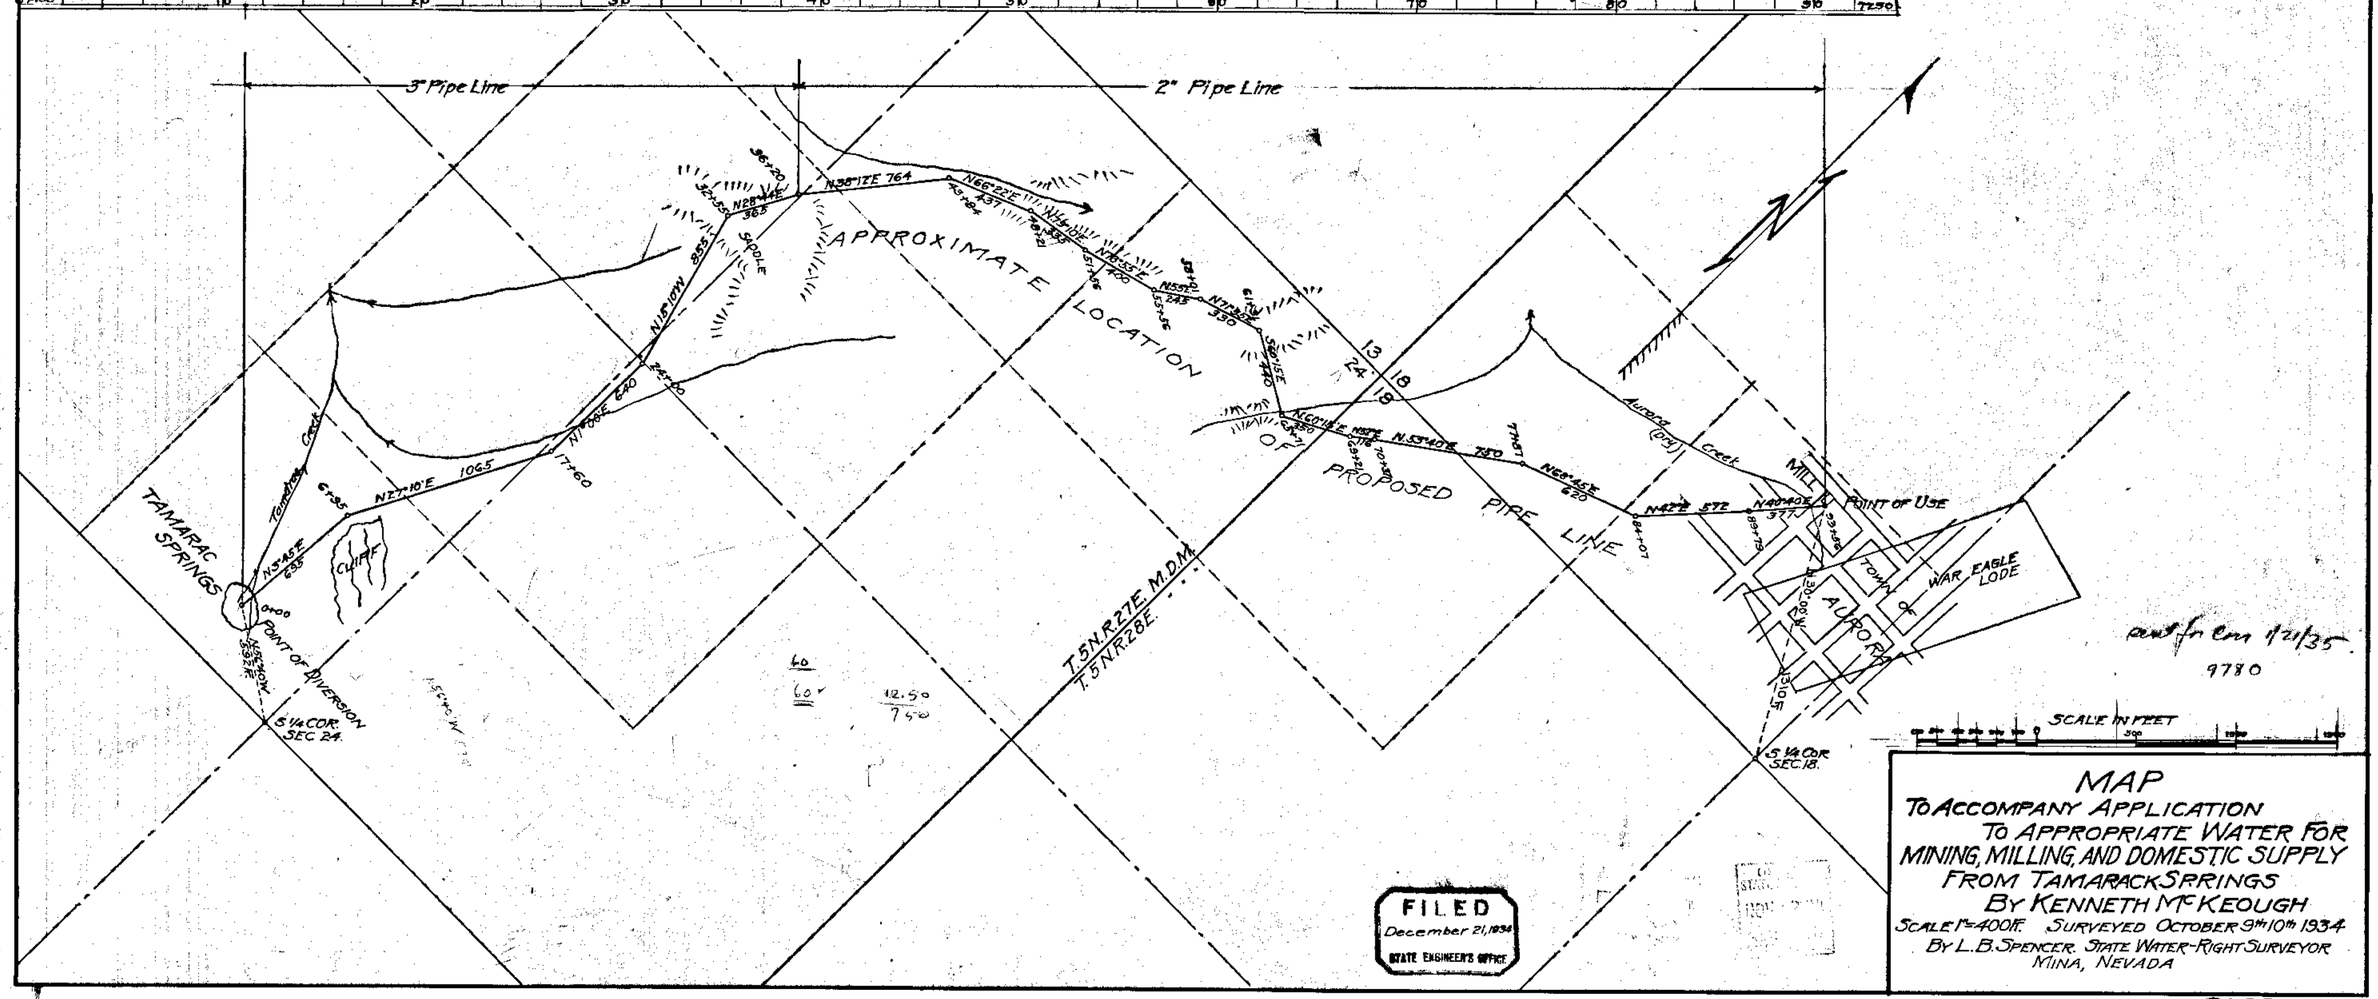

FILED
December 21, 1934
STATE ENGINEER'S OFFICE

MAP
TO ACCOMPANY APPLICATION
TO APPROPRIATE WATER FOR
MINING, MILLING, AND DOMESTIC SUPPLY
FROM TAMARACK SPRINGS
BY KENNETH McKEOUGH
SCALE 1" = 400 FT. SURVEYED OCTOBER 9th 10th 1934
BY L. B. SPENCER. STATE WATER-RIGHT SURVEYOR
MINA, NEVADA

9780