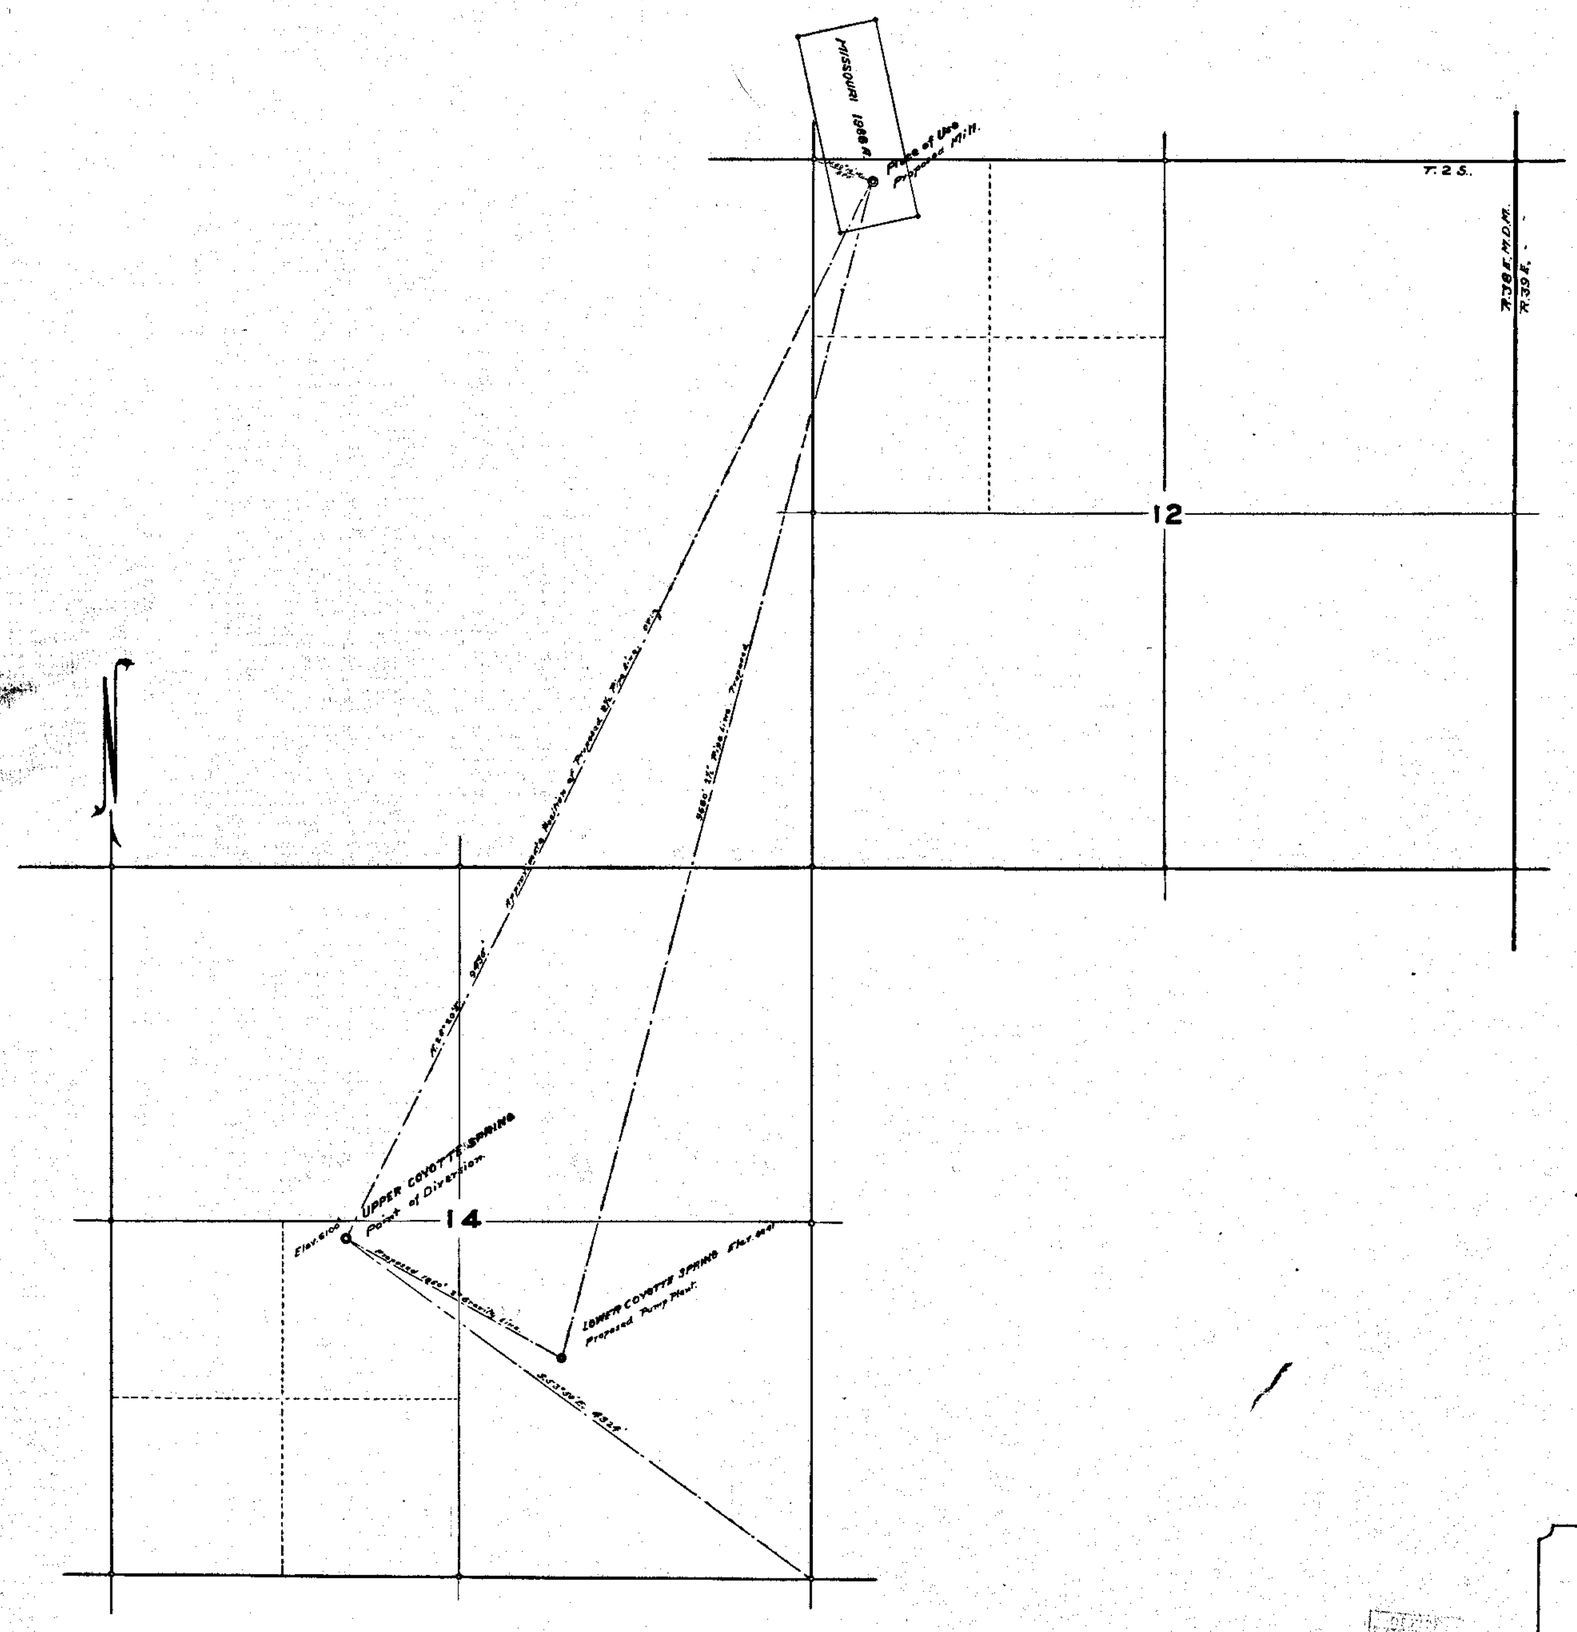

STATE OF NEVADA
COUNTY OF ESMERALDA } ss.

I, Edwin S. Giles, being first duly sworn, depose and say that this map, consisting of one sheet, has been correctly drawn to the designated scale from field notes of a survey made by me on the 26th day of January, 1934. That it truly and correctly represents the proposed location of the works used to divert water from Upper Coyotte Spring, Esmeralda County, by Hanchett Securities Company, for mining and milling purposes: that the proposed point of diversion, the approximate position of the diverting pipe line, the location and names of all other works which will cross or connect with the proposed works, and the boundaries of all lands showing by 40 acre subdivisions, the location of the proposed point of diversion, development and place of use, are fully and correctly designated thereon.

Edwin S. Giles
STATE WATER RIGHT SURVEYOR

Subscribed and Sworn to before me, this 18th day of August, 1934.

My commission expires January 18th 1935

John A. Houlahan
NOTARY PUBLIC IN AND FOR ESMERALDA COUNTY NEVADA.

9790

Scale 1 in. = 500 ft.

MAP TO ACCOMPANY
APPLICATION TO APPROPRIATE WATER
FOR
MINING AND MILLING PURPOSES
BY
HANCHETT-SECURITIES-CO.
FROM
UPPER COYOTTE SPRING.

FILED
August 17, 1934
STATE ENGINEER'S OFFICE

9790