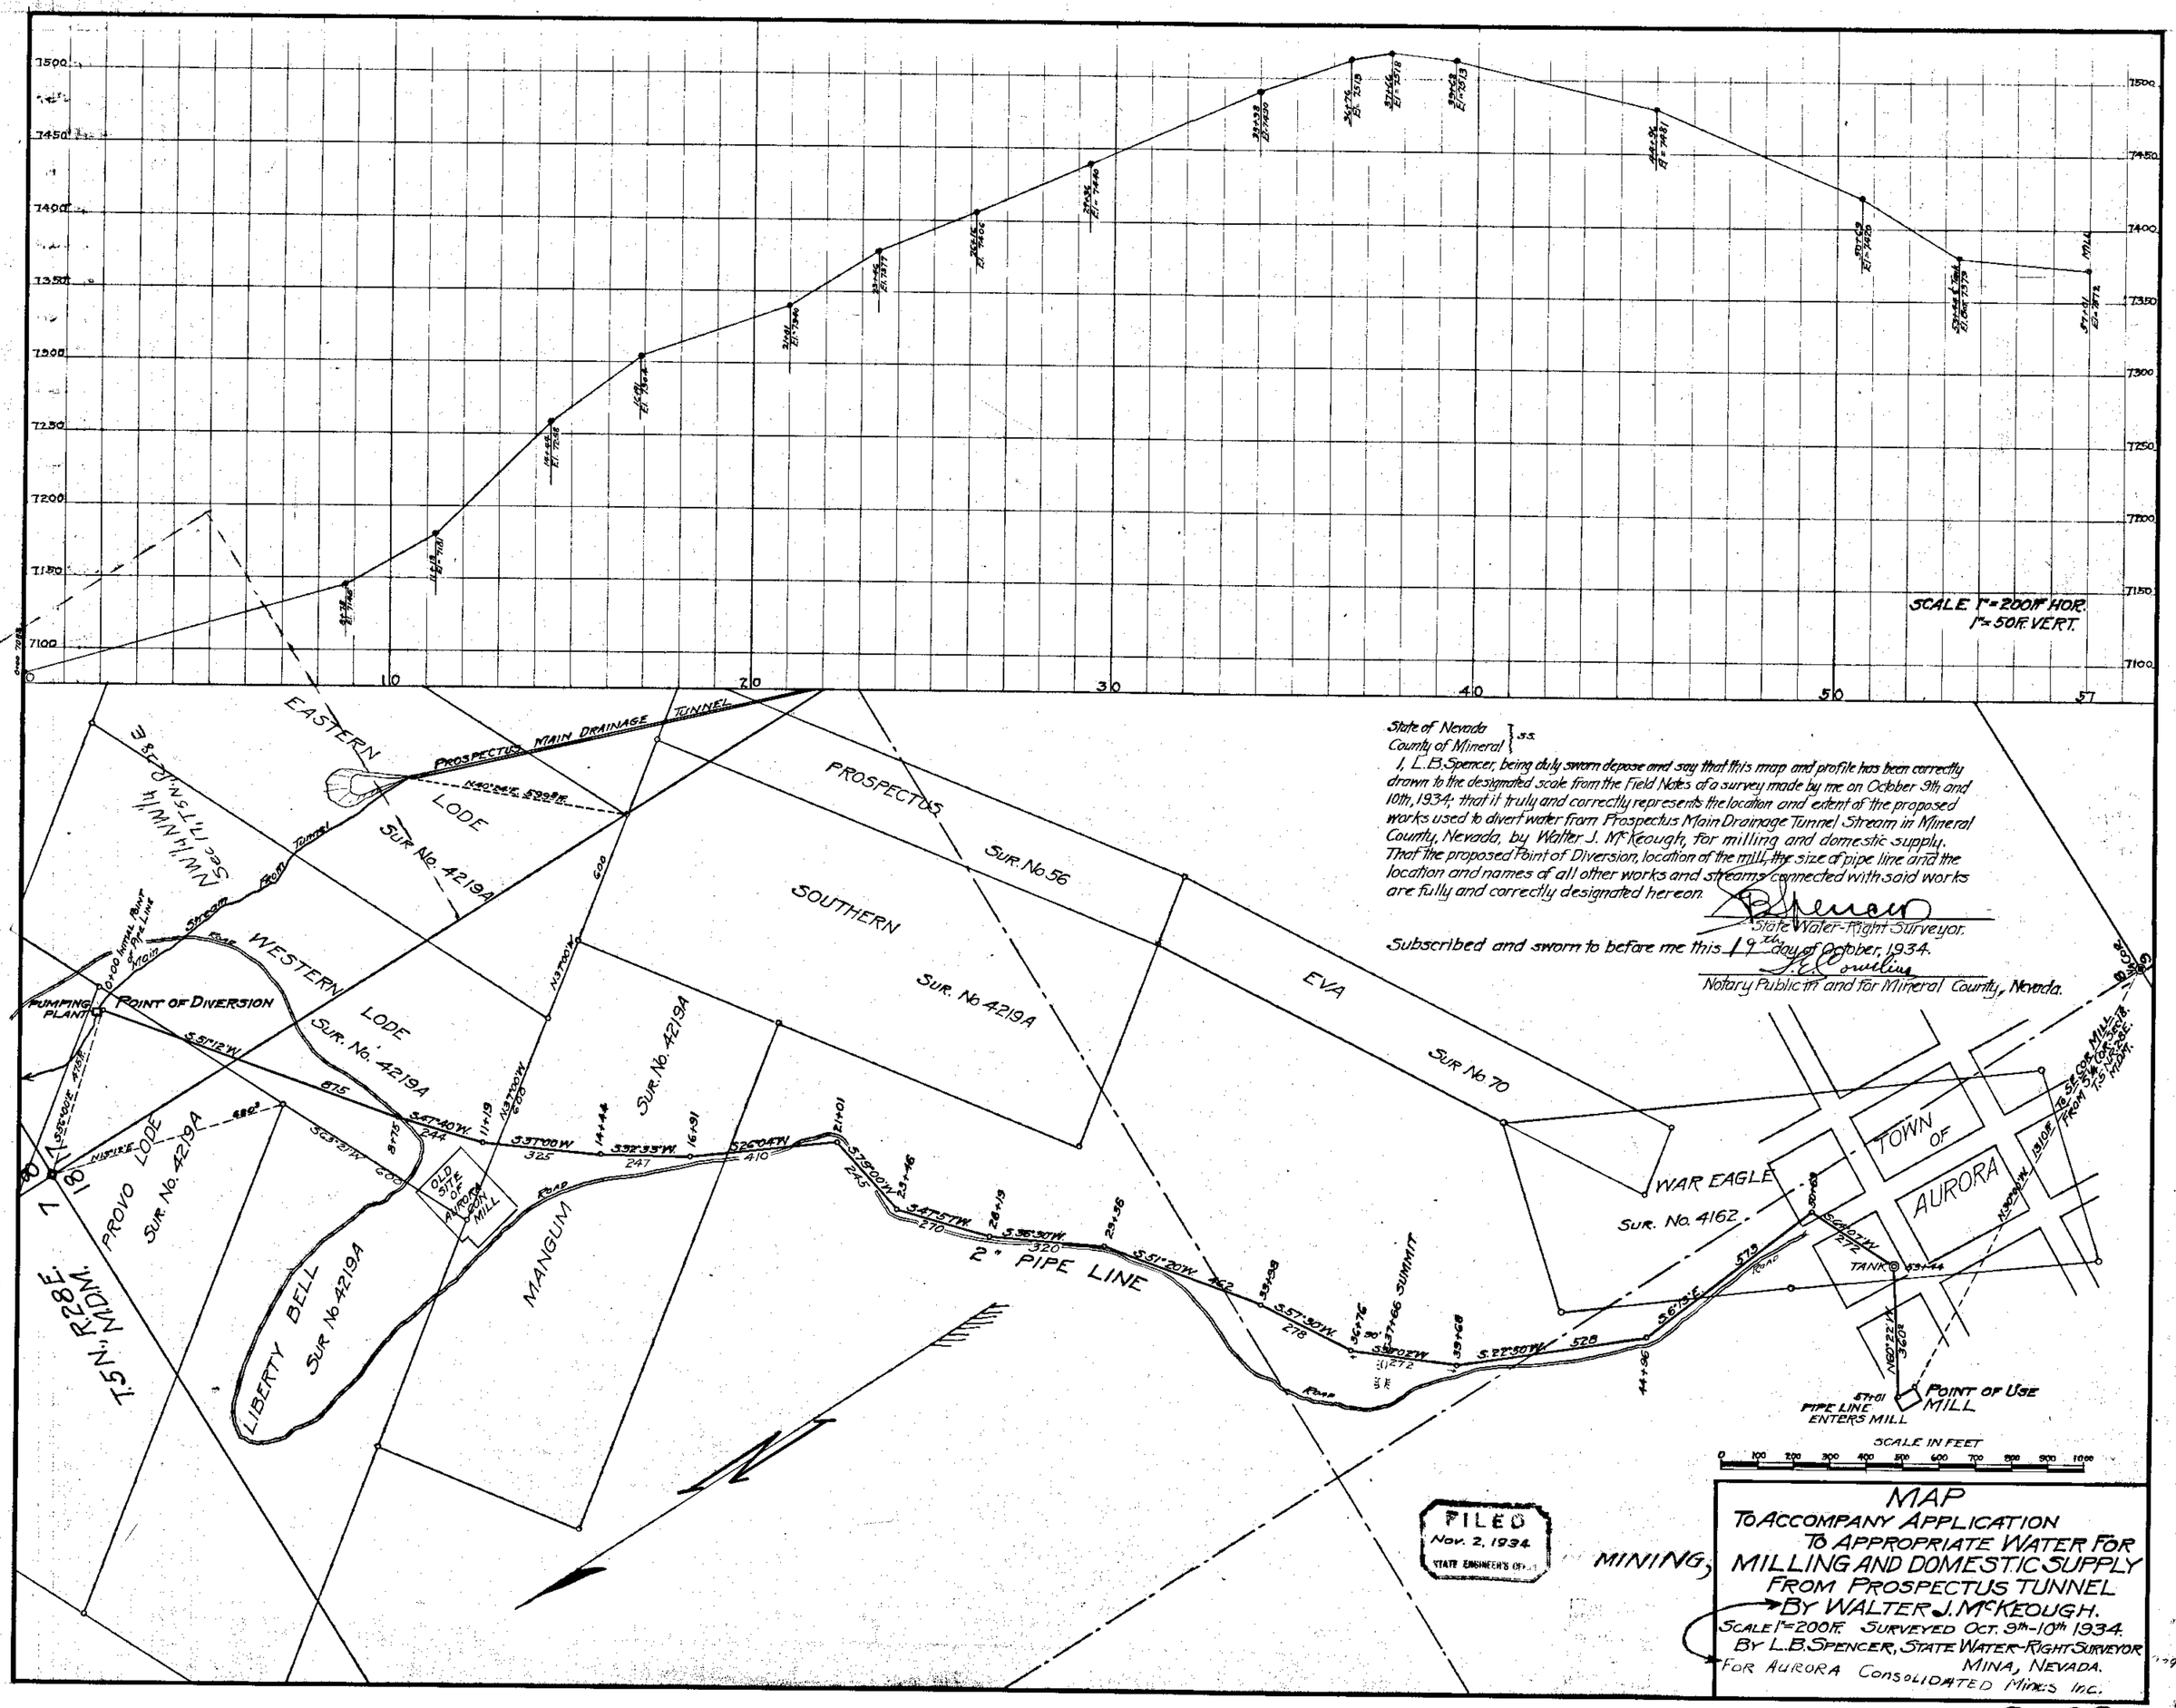

State of Nevada } S.S.
County of Mineral

I, L.B. Spencer, being duly sworn depose and say that this map and profile has been correctly drawn to the designated scale from the Field Notes of a survey made by me on October 9th and 10th, 1934; that it truly and correctly represents the location and extent of the proposed works used to divert water from Prospectus Main Drainage Tunnel Stream in Mineral County, Nevada, by Walter J. McKeough, for milling and domestic supply. That the proposed Point of Diversion, location of the mill, the size of pipe line and the location and names of all other works and streams connected with said works are fully and correctly designated hereon.

L.B. Spencer
State Water-Right Surveyor.

Subscribed and sworn to before me this 19th day of October, 1934.

J.E. Cowling
Notary Public in and for Mineral County, Nevada.

MAP
TO ACCOMPANY APPLICATION
TO APPROPRIATE WATER FOR
MILLING AND DOMESTIC SUPPLY
FROM PROSPECTUS TUNNEL
BY WALTER J. McKEOUGH.
SCALE 1" = 200 FT. SURVEYED OCT. 9th-10th 1934.
BY L.B. SPENCER, STATE WATER-RIGHT SURVEYOR
MINA, NEVADA.
FOR AURORA CONSOLIDATED MINES INC.

MINING,

9792