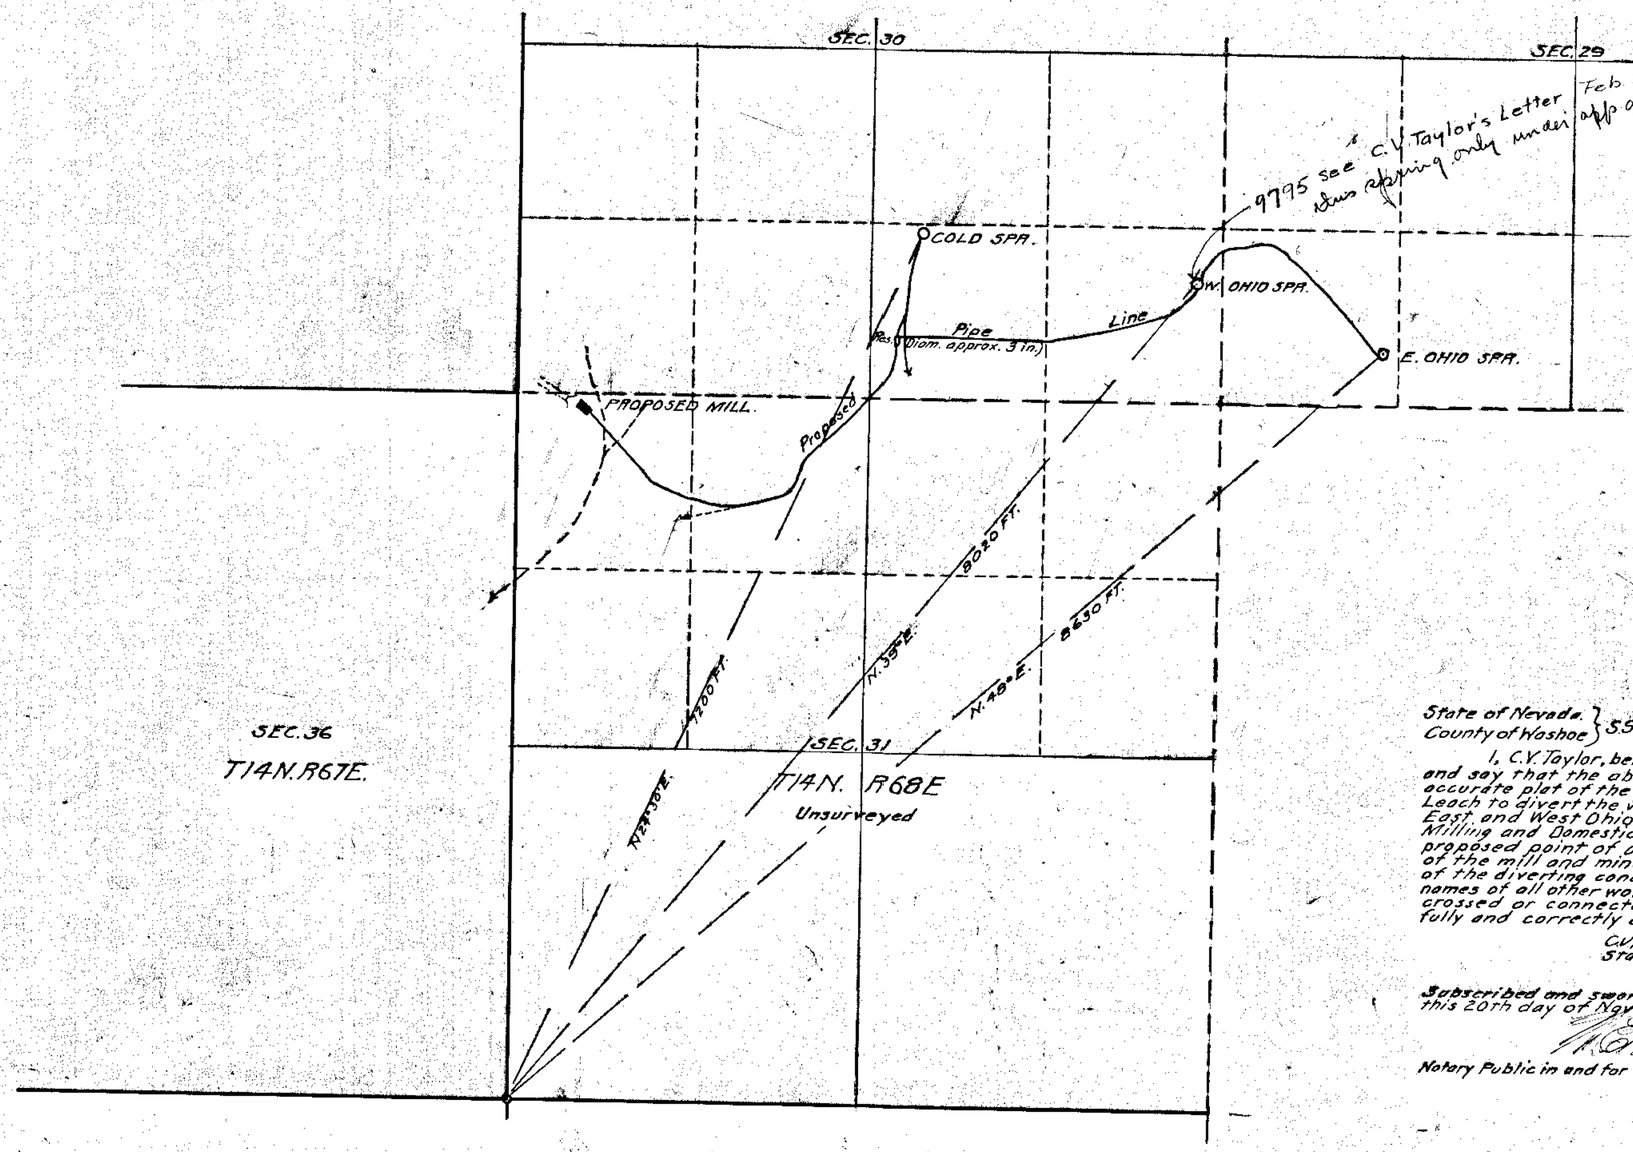


15
15
30

State of Nevada. } S.S.
County of Washoe }

I, C.V. Taylor, being first duly sworn, depose and say that the above map is a true and accurate plat of the proposed works of Roy Leach to divert the waters of Cold Spring, East and West Ohio Springs for Mining, Milling and Domestic Purposes. That the proposed point of diversion, the location of the mill and mine, the approximate size of the diverting conduit, and the location and names of all other works or streams which are crossed or connected with said works, are fully and correctly designated hereon.

C.V. Taylor,
State Water Right Surveyor.

Subscribed and sworn to before me this 20th day of November, 1934.

W. E. Barnard
Notary Public in and for Washoe County, Nevada.

see letter of Nov 27
9795

sent back for Cas Feb 17 1935

0 600 1200 1800 2400 3000 FT.

MAP

TO ACCOMPANY APPLICATION TO APPROPRIATE WATER FOR MINING, MILLING AND DOMESTIC PURPOSES FROM ~~EAST~~ AND WEST OHIO AND COLD SPRINGS.

BY

ROY LEACH

WHITE PINE COUNTY, NEVADA

FILED
Nov. 20, 1934
STATE ENGINEER'S OFFICE

9795