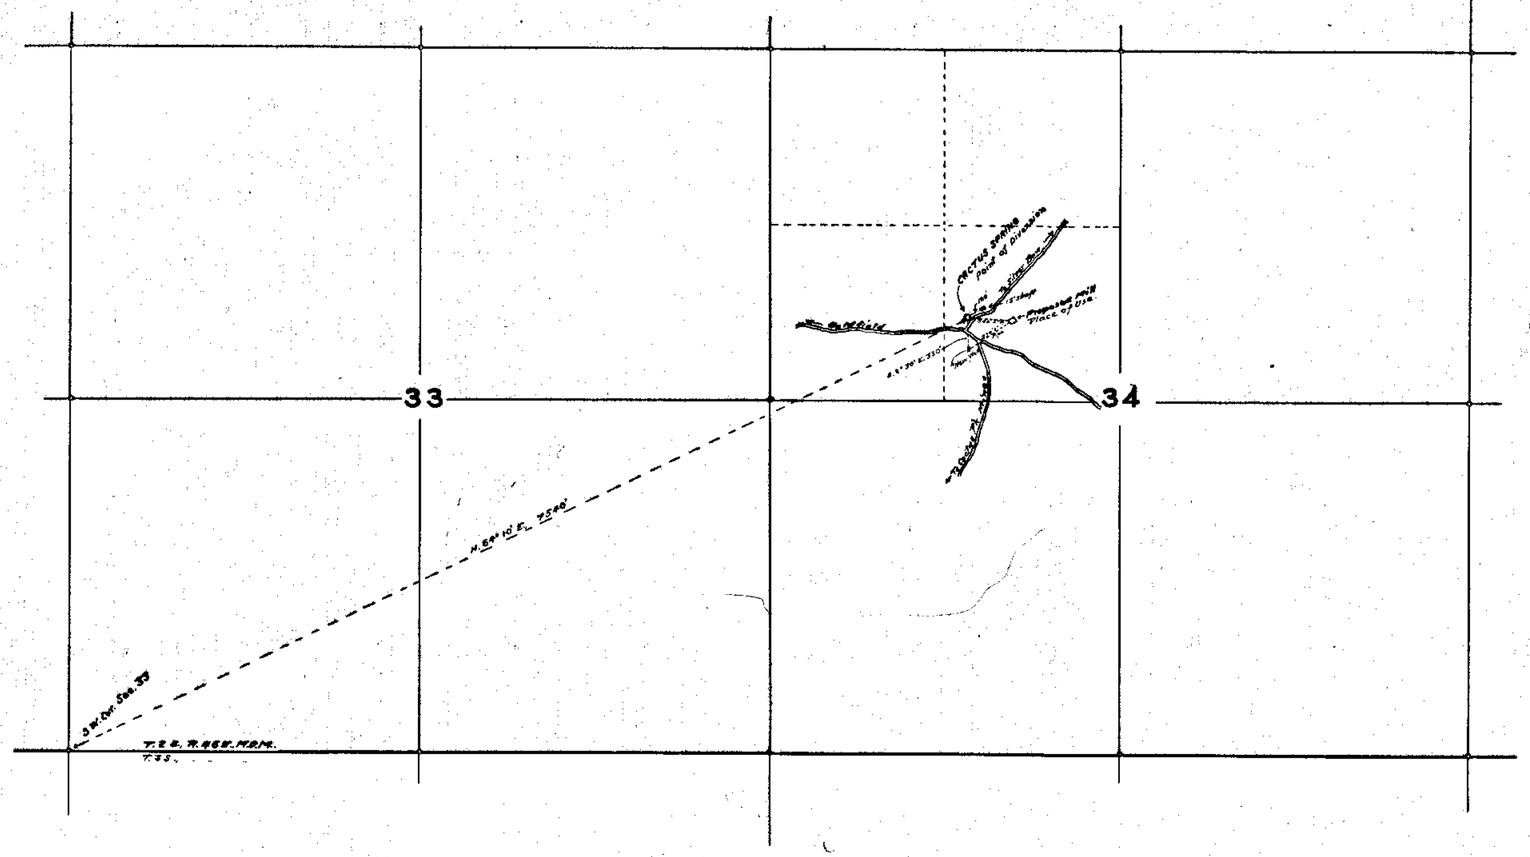

STATE OF NEVADA
COUNTY OF ESMERALDA } SS.

I, Ed. S. Giles, being first duly sworn, depose and say that this map consisting of one sheet, has been correctly drawn to the designated scale from field notes of a survey made by me, January 27th 1935, that it truly and correctly represents the proposed location and extent of the works to be used to divert water from Cactus Spring in Nye County by M.E. Bailey, Edith F. Bailey and H.S. Faris, for mining and milling. That the proposed point of diversion, the approximate position of the diverting pipe line, the location of all other works which cross or connect with the proposed works, and the boundaries of all lands, showing by forty acre subdivisions, the location of the proposed point of diversion development and place of use, are fully and correctly designated thereon.

Ed. S. Giles
STATE WATER RIGHT SURVEYOR.

Subscribed and sworn to before me, this 17th day of February, 1935

My commission expires Jan. 14, 1939

John A. Hawkins
NOTARY PUBLIC IN AND FOR ESMERALDA COUNTY - NEVADA.

sent for am.

SCALE 1 IN. = 600 FT.

9813

MAP TO ACCOMPANY
APPLICATION TO APPROPRIATE WATER
FOR
MINING AND MILLING
BY
M.E. AND EDITH F. BAILEY
AND
H.S. FARIS
FROM
CACTUS SPRING.

FILED
March 13, 1935
STATE ENGINEER'S OFFICE

9813