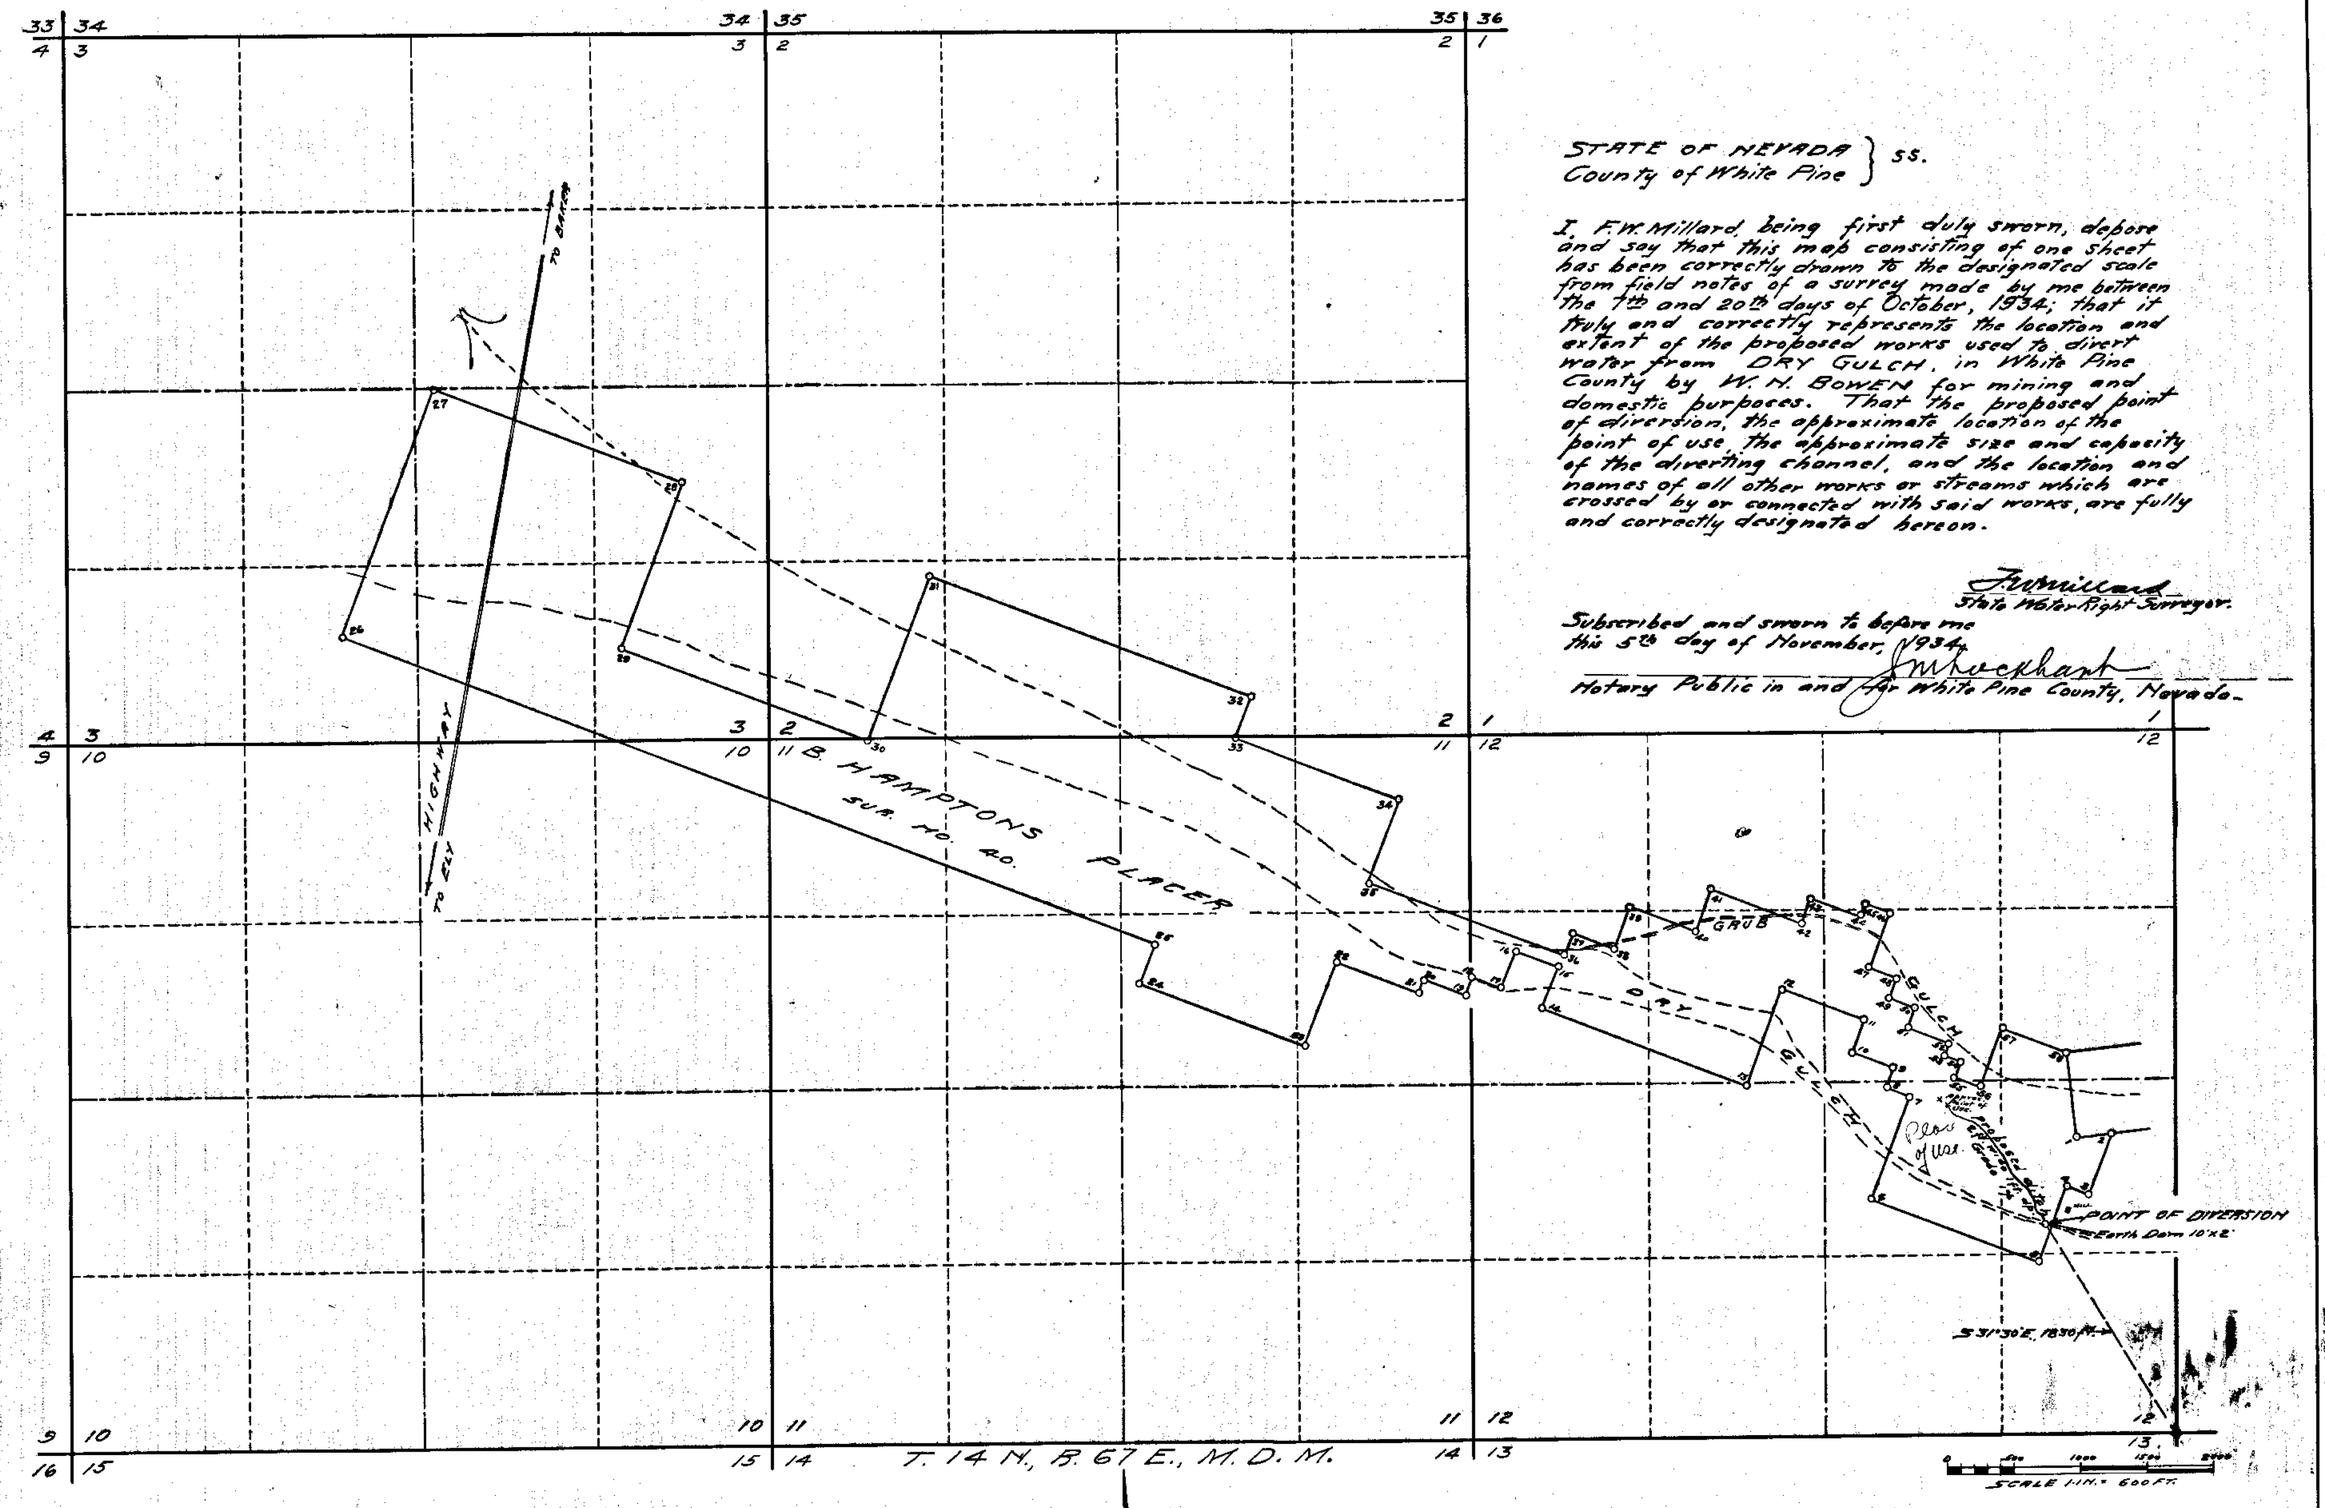


STATE OF NEVADA }
County of White Pine } ss.

I, F.W. Millard, being first duly sworn, depose and say that this map consisting of one sheet has been correctly drawn to the designated scale from field notes of a survey made by me between the 7th and 20th days of October, 1934; that it truly and correctly represents the location and extent of the proposed works used to divert water from DRY GULCH, in White Pine County by W. N. BOWEN for mining and domestic purposes. That the proposed point of diversion, the approximate location of the point of use, the approximate size and capacity of the diverting channel, and the location and names of all other works or streams which are crossed by or connected with said works, are fully and correctly designated hereon.

F.W. Millard
State Water Right Surveyor.

Subscribed and sworn to before me this 5th day of November, 1934.

J. M. Peckham
Notary Public in and for White Pine County, Nevada.

9817

MAP TO ACCOMPANY
APPLICATION TO APPROPRIATE WATER
FOR - MINING
BY - W. N. BOWEN
FROM DRY GULCH
SURVEYED BY
F.W. MILLARD & SON
ELY - NEVADA. 11/5/34

FILED
November 15, 1934
STATE ENGINEER'S OFFICE

9817