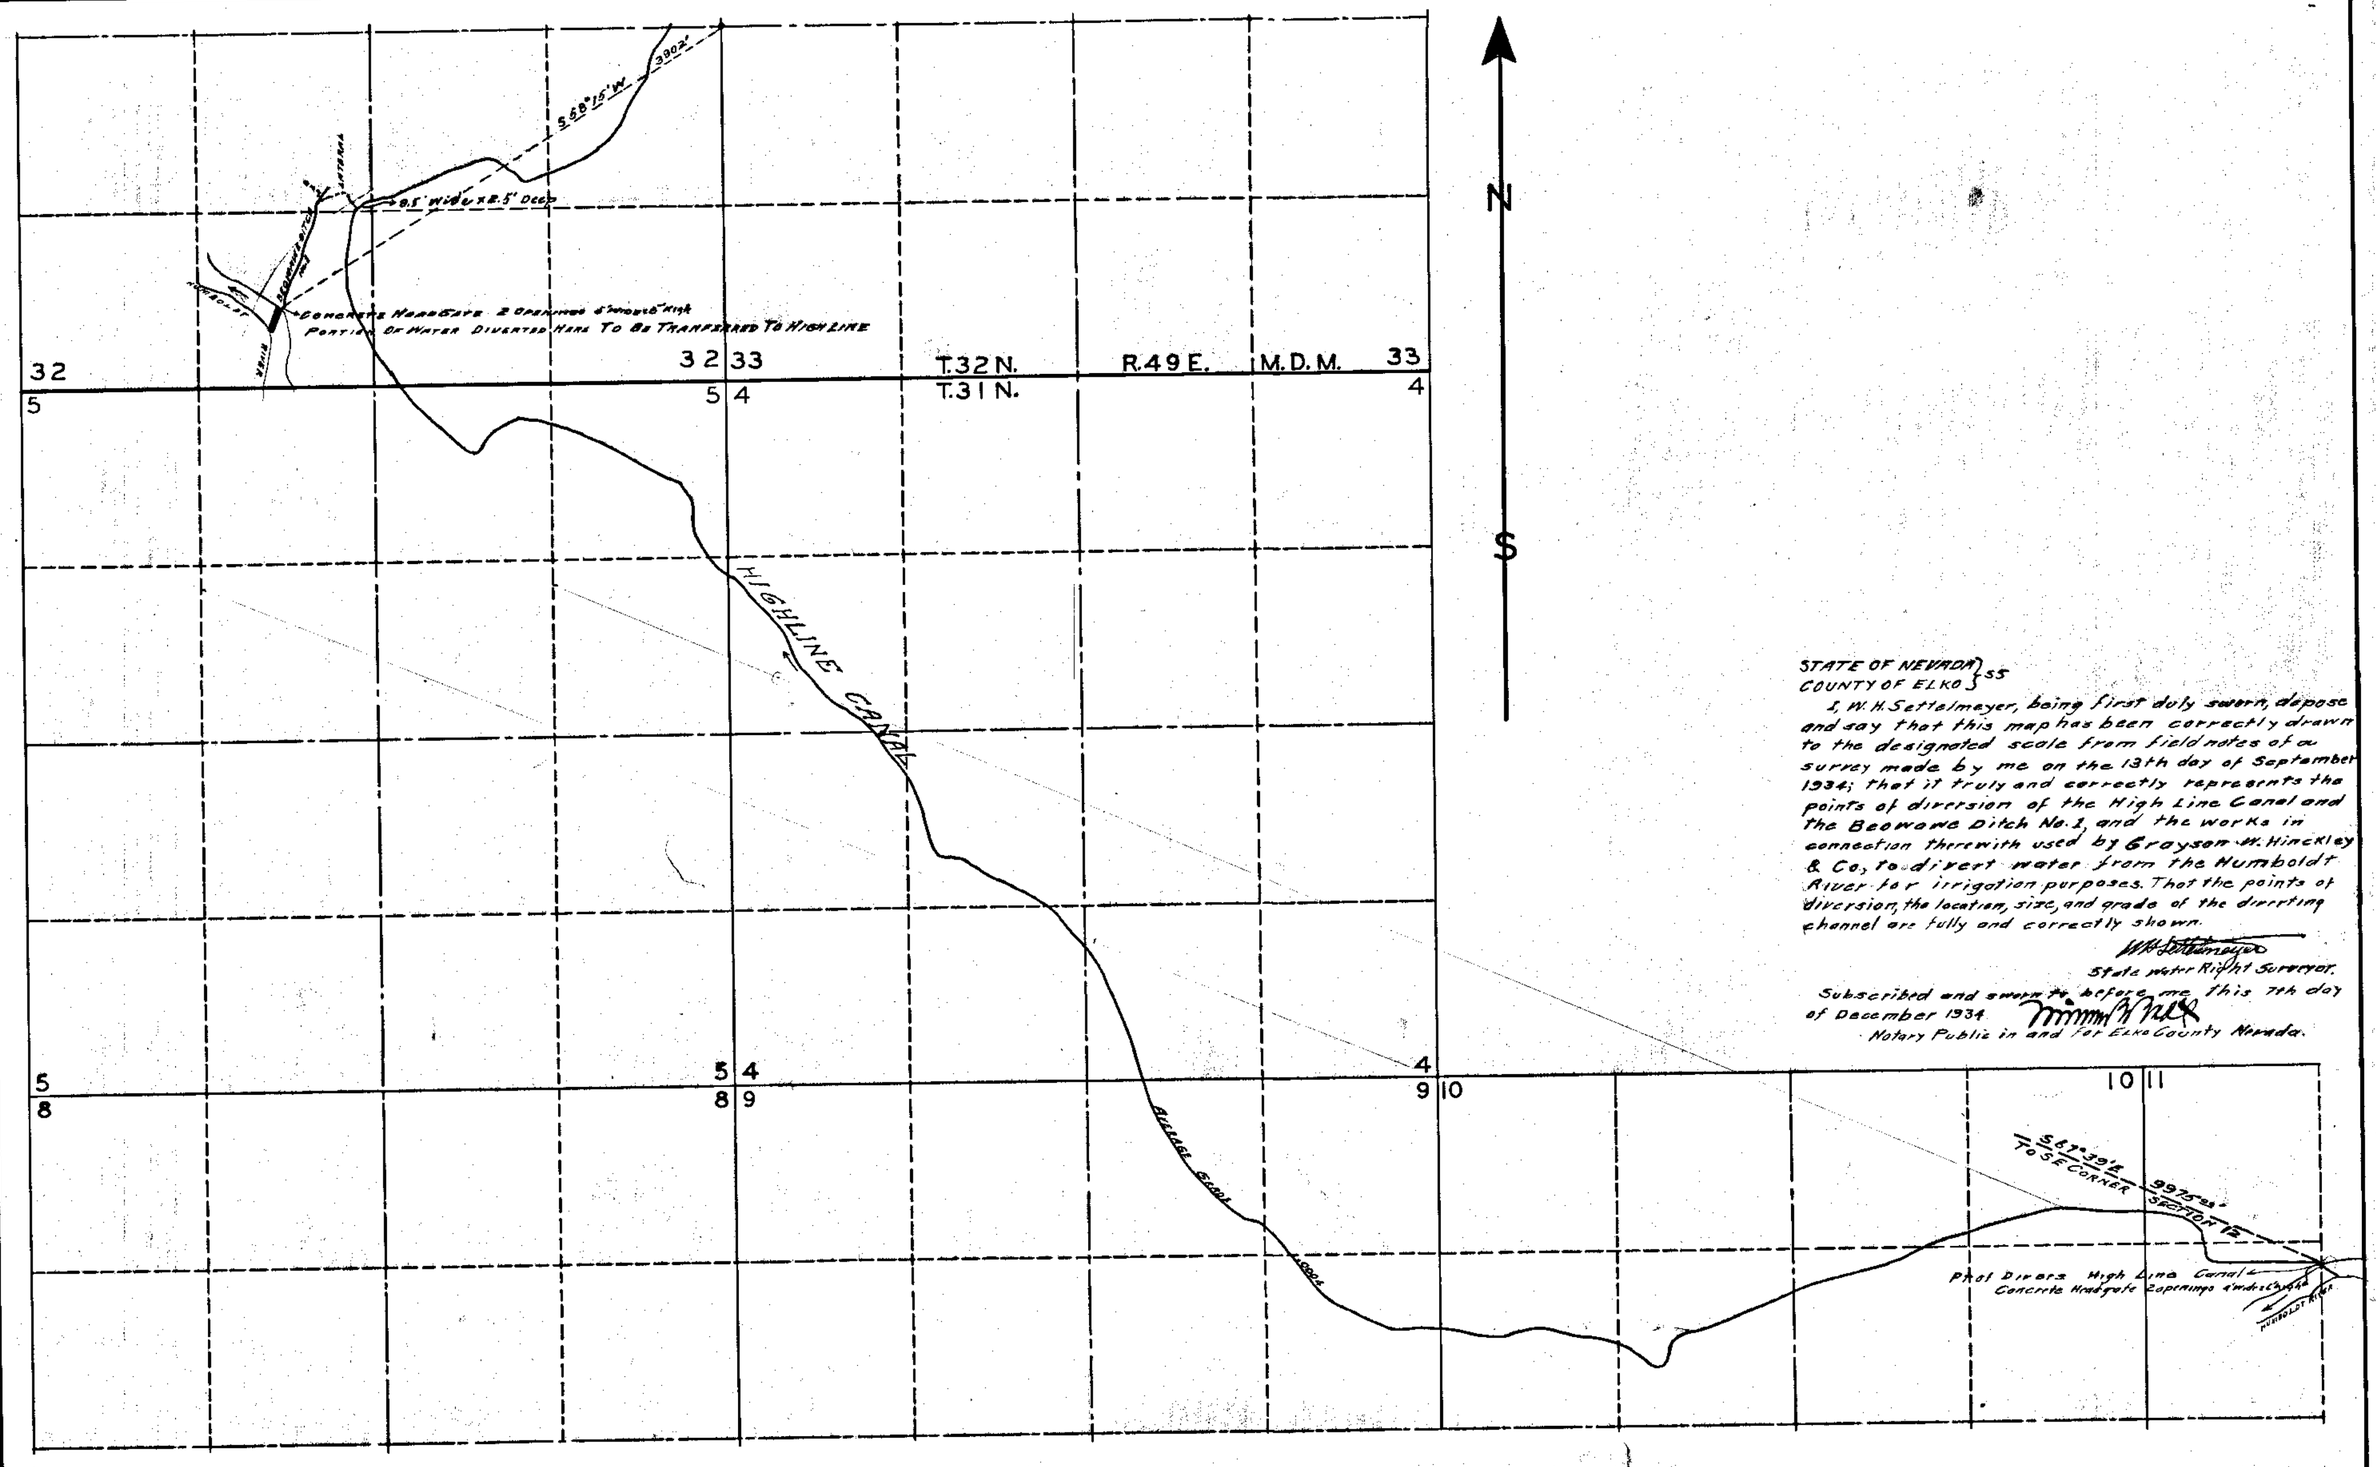

STATE OF NEVADA }
COUNTY OF ELKO } SS

I, W. H. Settelmeyer, being first duly sworn, depose and say that this map has been correctly drawn to the designated scale from field notes of a survey made by me on the 13th day of September 1934; that it truly and correctly represents the points of diversion of the High Line Canal and the Beowawe Ditch No. 1, and the works in connection therewith used by Grayson W. Hinckley & Co., to divert water from the Humboldt River for irrigation purposes. That the points of diversion, the location, size, and grade of the diverting channel are fully and correctly shown.

W. H. Settelmeyer
State Water Right Surveyor.

Subscribed and sworn to before me this 7th day of December 1934.
Notary Public in and for Elko County Nevada.

NOTE:- Location of High Line Canal taken from Blue Line print of map filed under proof 00154. Capacity of High Line Canal at Point in SE¼ of SW¼ Sec. 32. T32 N R49 E 30 Cubic Feet per second. Measured May 14, 1926.

1 INCH = 600 FEET

9822

Certificate No. 3932 Issued April 3, 1953

FILED
December 20, 1934
STATE ENGINEER'S OFFICE

MAP
TO ACCOMPANY APPLICATION TO CHANGE THE POINT OF DIVERSION FOR IRRIGATION BY GRAYSON W HINCKLEY & CO FROM THE HUMBOLDT RIVER IN EUREKA COUNTY

9822