SHEET No. 1 OF TWO SHEETS.

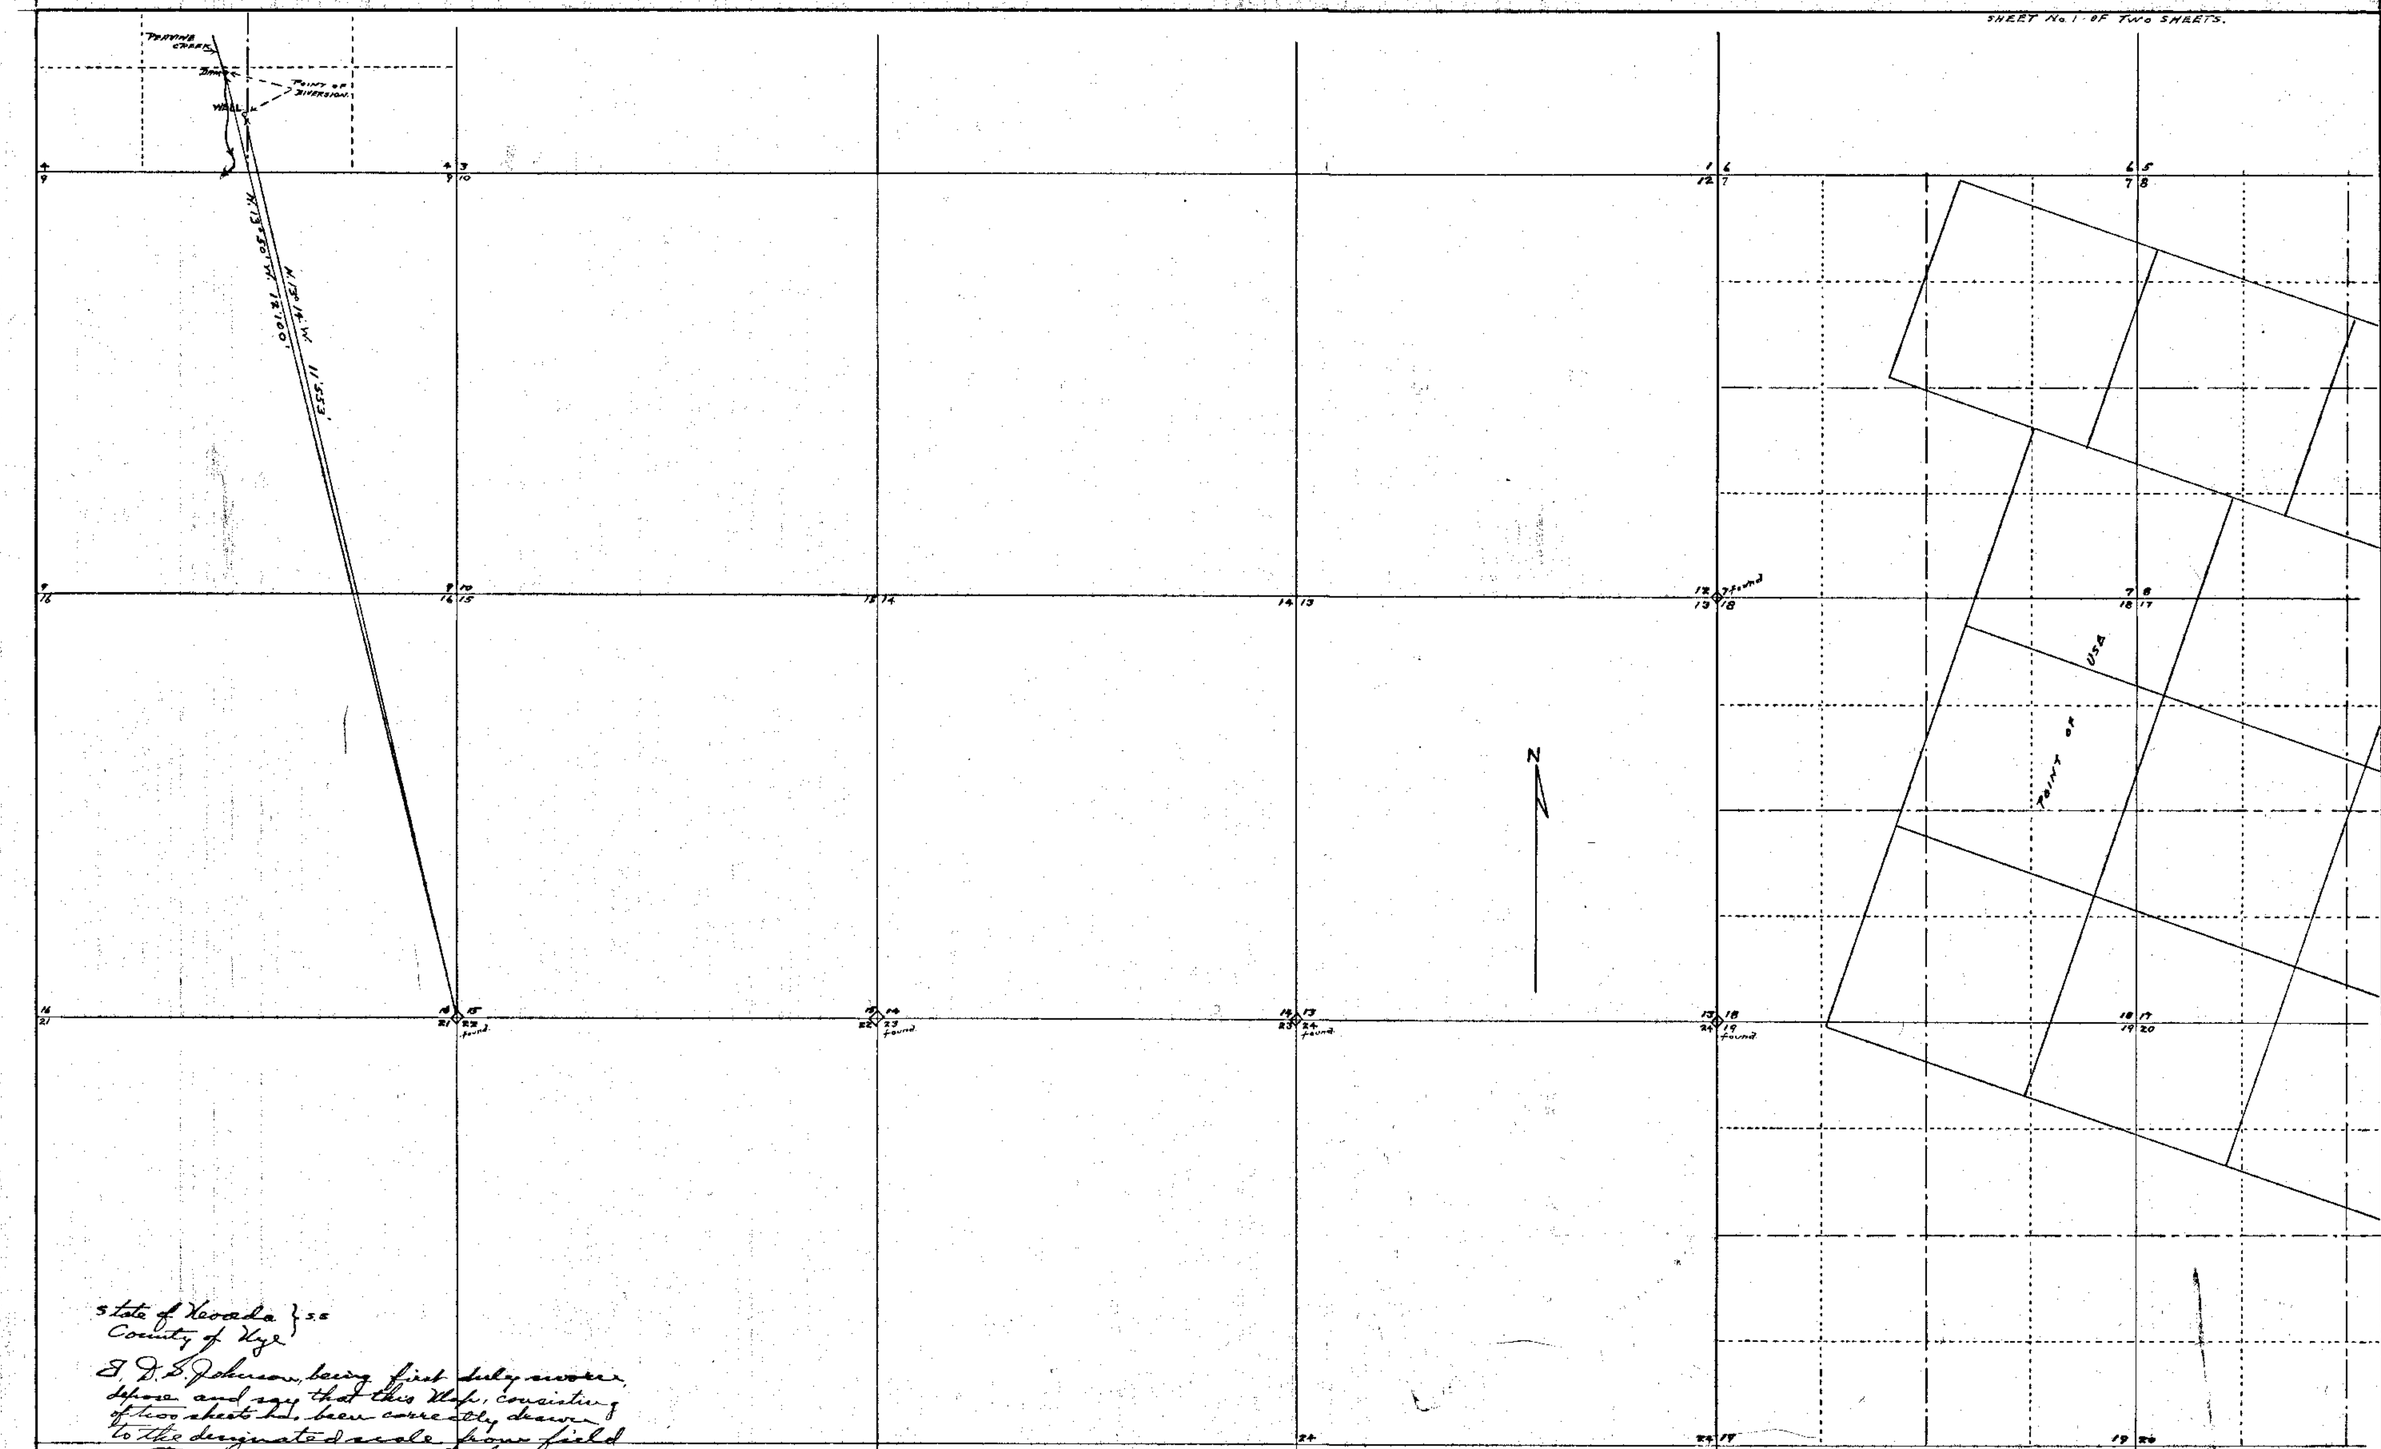

State of Nevada } ss
County of Nye

I, D. C. Johnson, being first duly sworn, deposes and says that this Map, consisting of two sheets has been correctly drawn to the designated scale from field notes of a survey made by me Jan. 29th-31st 1935, that it truly and correctly represents the proposed location of the hole to be used to divert water from Peavine Creek in Nye County by NATOMAS COMPANY for Mining purposes. That the proposed point of Diversion, the location of the Mine are fully and and correctly designated thereon.

D. C. Johnson
State Water Right Surveyor

Subscribed and sworn to before me this 11th day of Feb. 1935.

D. L. Ward,
Notary Public

FILED
March 9, 1935
STATE ENGINEER'S OFFICE

FILED

10195
Sent back
Mar 20, 1934

9823

MAP
TO ACCOMPANY APPLICATION TO APPROPRIATE
WATER FOR MINING PURPOSES
BY NATOMAS COMPANY
FROM PEAVINE CREEK.

2 sheets

Scale 1" = 1000'

10195 Place in → 9823

SHEET No. 2 OF TWO SHEETS.

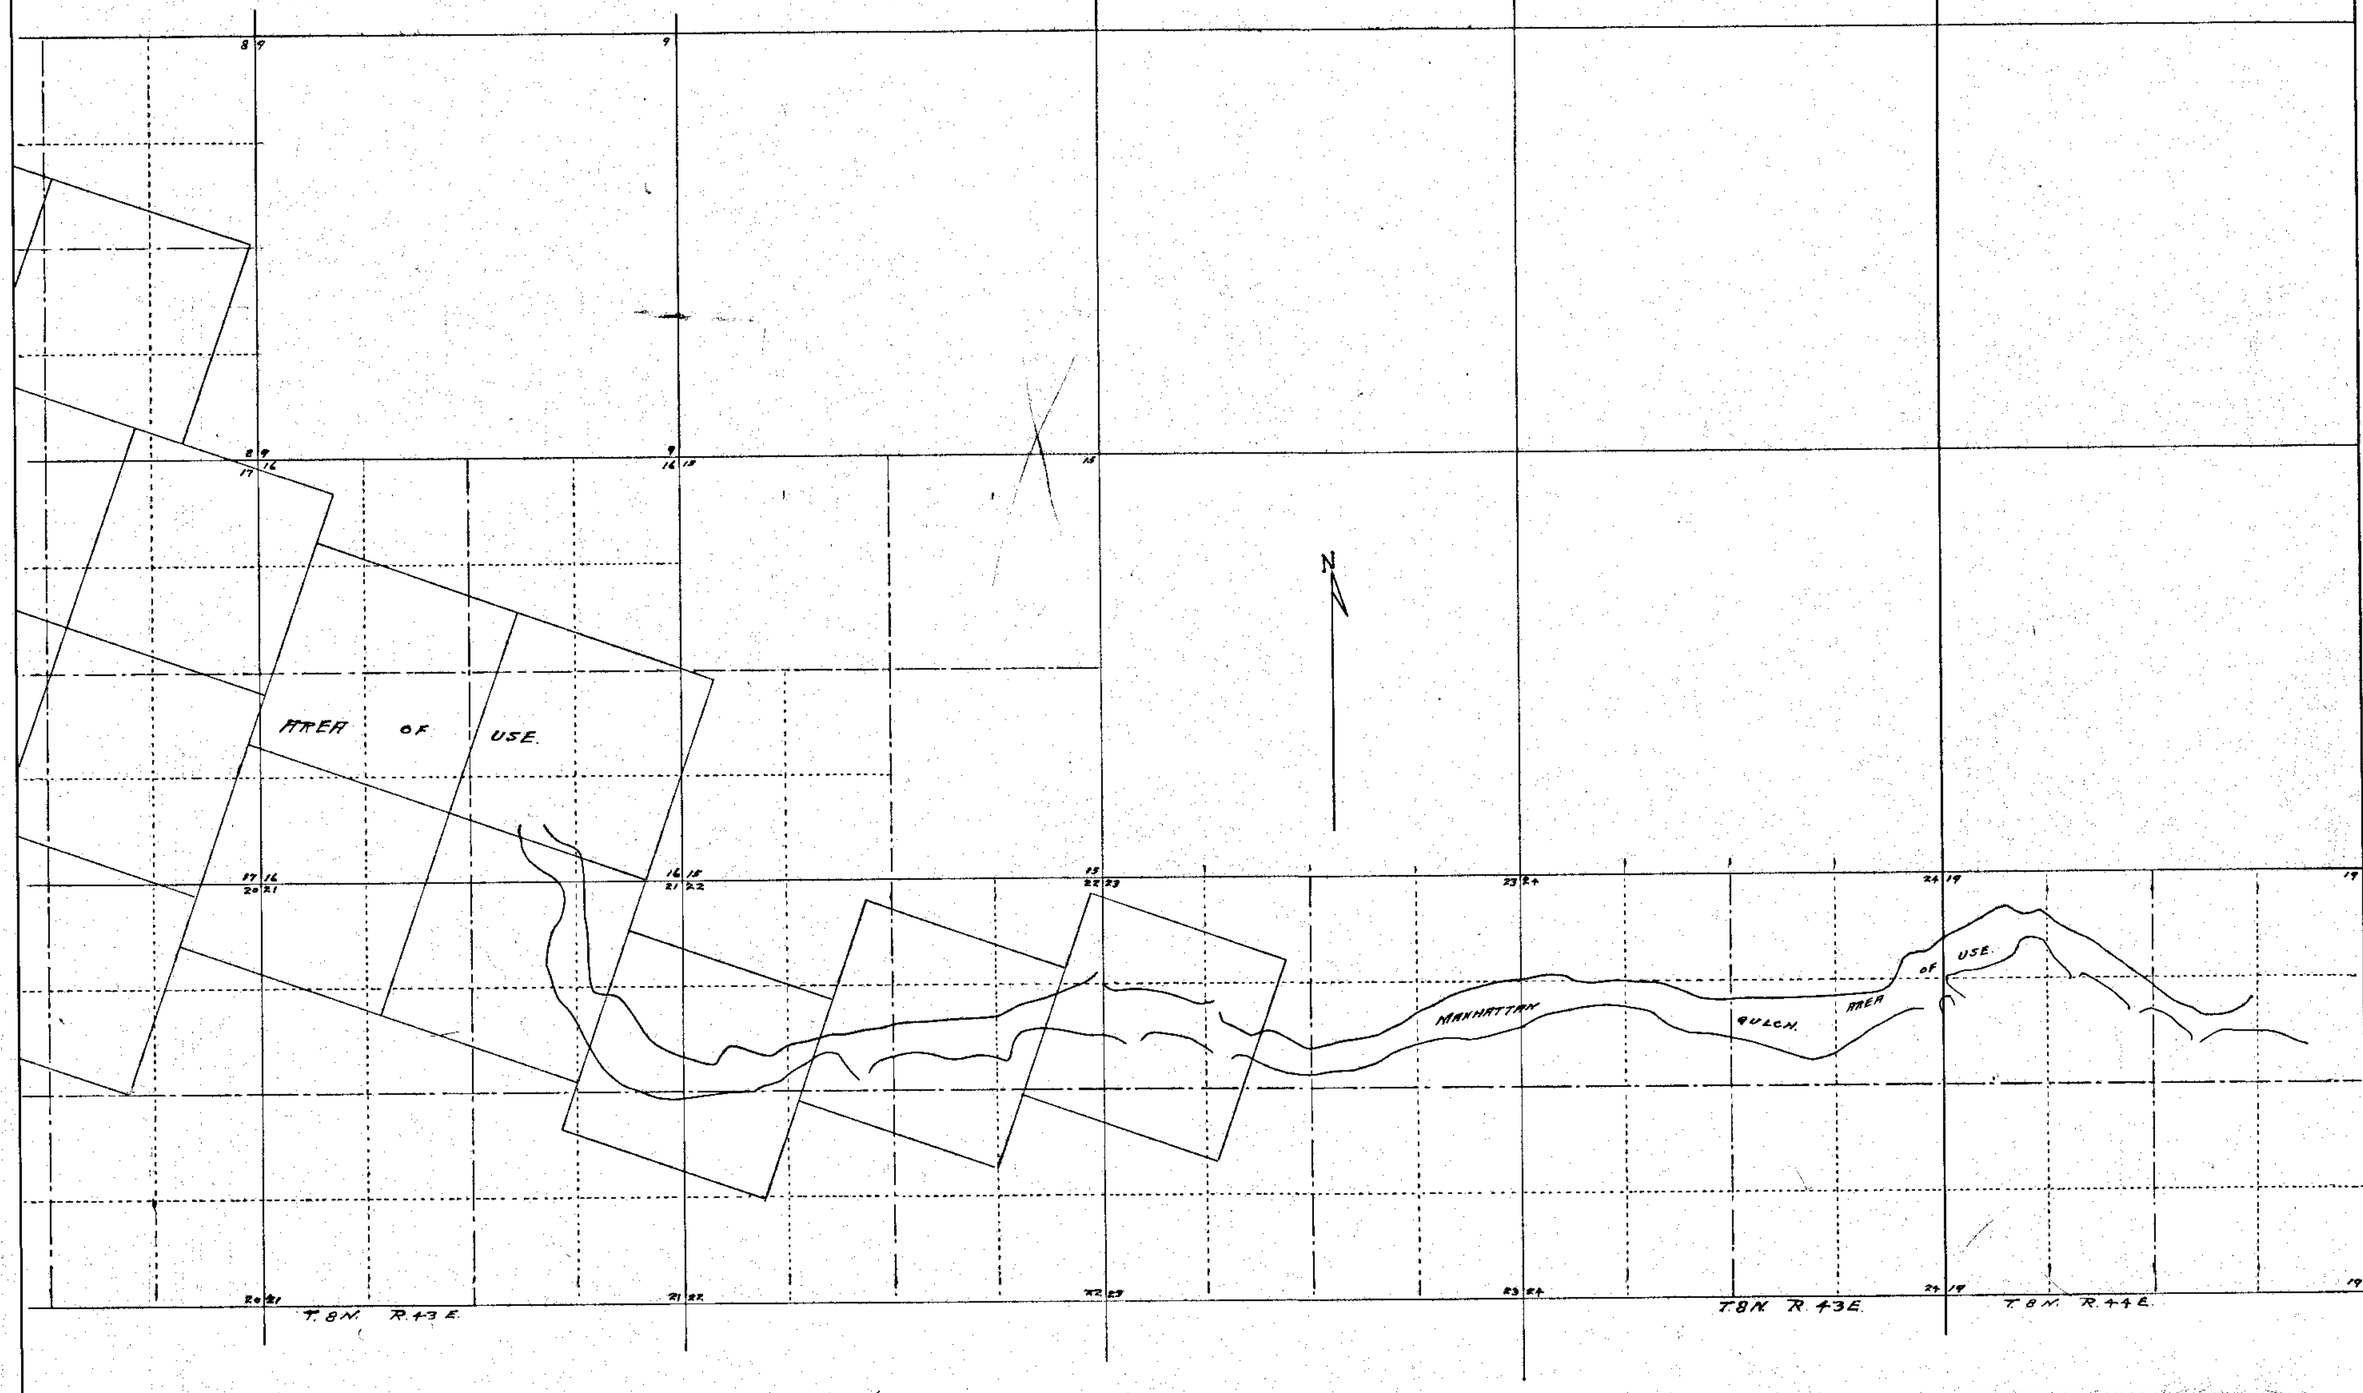

9823 rent from 3/20/35

MAP

To Accompany Application to Appropriate Water for Mining Purposes

By NATOMAS COMPANY

From Peavine Creek.

two sheets

Scale 1" = 1000'

FILED
March 9, 1935
STATE ENGINEER'S OFFICE

10195 Place in → 9823