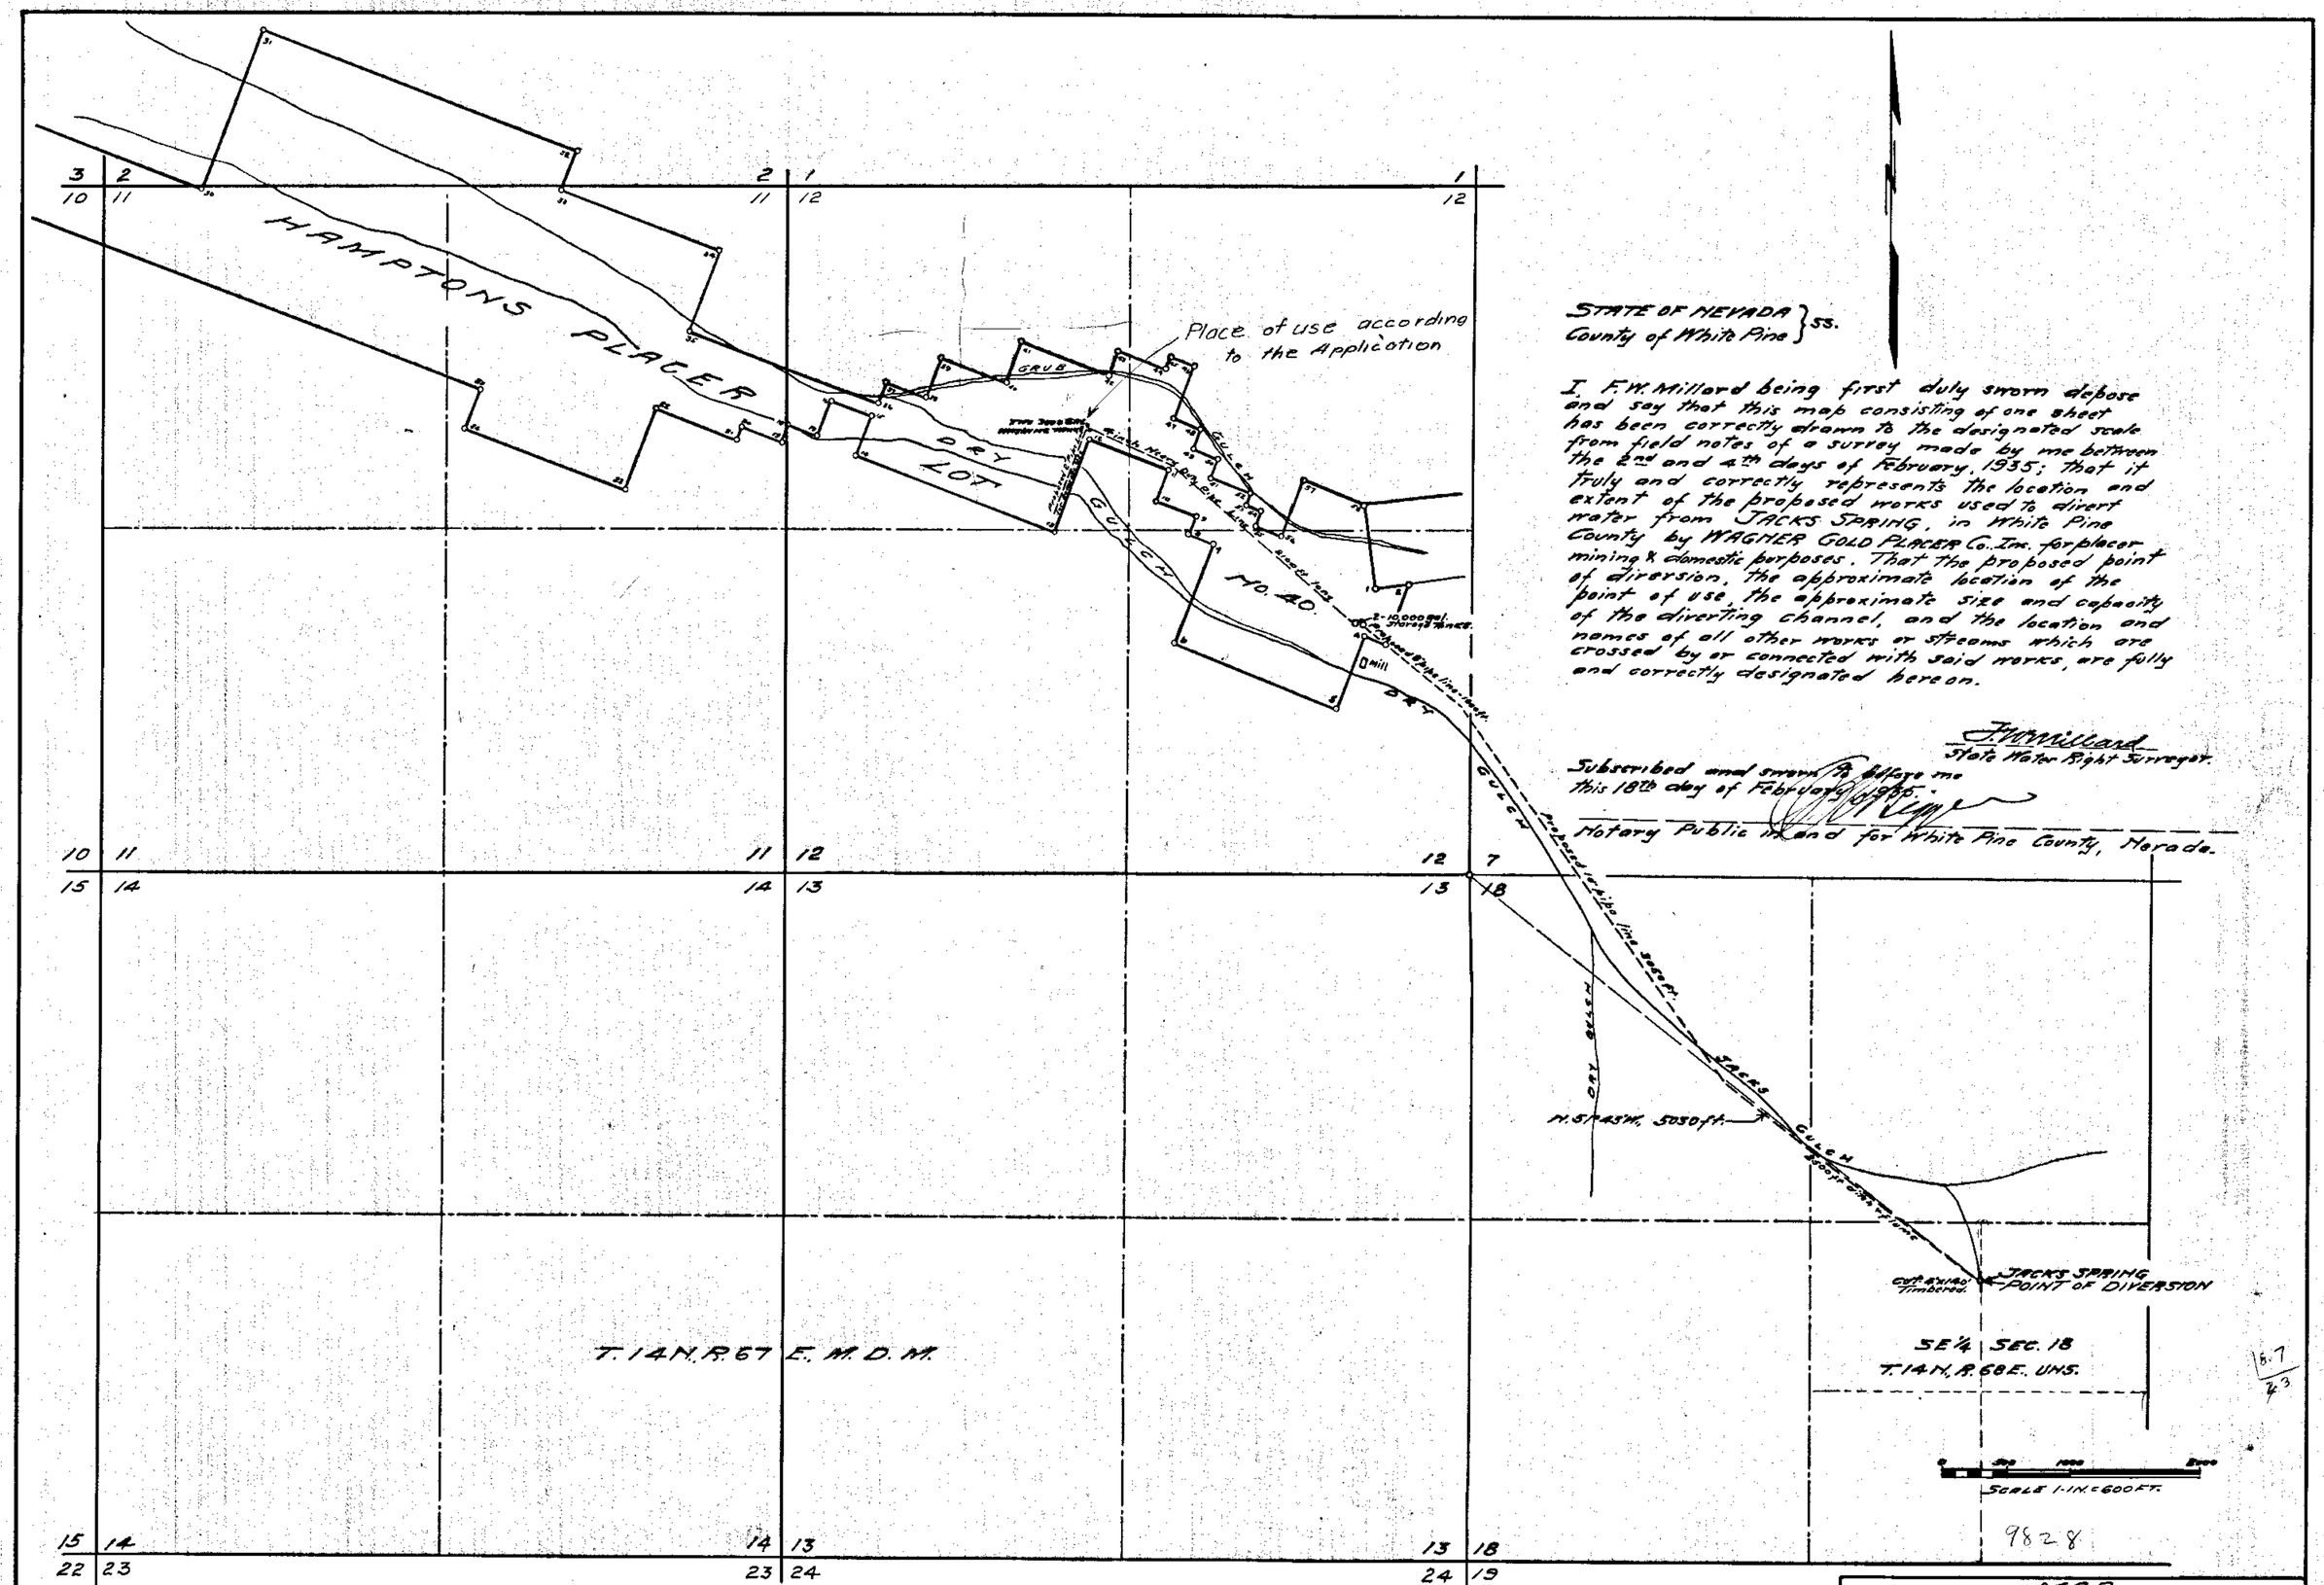

STATE OF NEVADA }
County of White Pine } ss.

I, F.W. Millard being first duly sworn deposes and say that this map consisting of one sheet has been correctly drawn to the designated scale from field notes of a survey made by me between the 2nd and 4th days of February, 1935; that it truly and correctly represents the location and extent of the proposed works used to divert water from JACKS SPRING, in White Pine County by WAGNER GOLD PLACER Co. Inc. for placer mining & domestic purposes. That the proposed point of diversion, the approximate location of the point of use, the approximate size and capacity of the diverting channel, and the location and names of all other works or streams which are crossed by or connected with said works, are fully and correctly designated hereon.

F.W. Millard
State Water Right Surveyor.

Subscribed and sworn to before me
this 18th day of February, 1935.

Notary Public in and for White Pine County, Nevada.

FILED
March 5, 1935
STATE ENGINEER

MAP
TO ACCOMPANY APPLICATION
TO APPROPRIATE WATER
FOR PLACER MINING
BY WAGNER GOLD PLACER CO. Inc.
FROM JACKS SPRING
SURVEYED BY
F.W. MILLARD & SON.
ELY, NEVADA.
FEB. - 1935.

9828