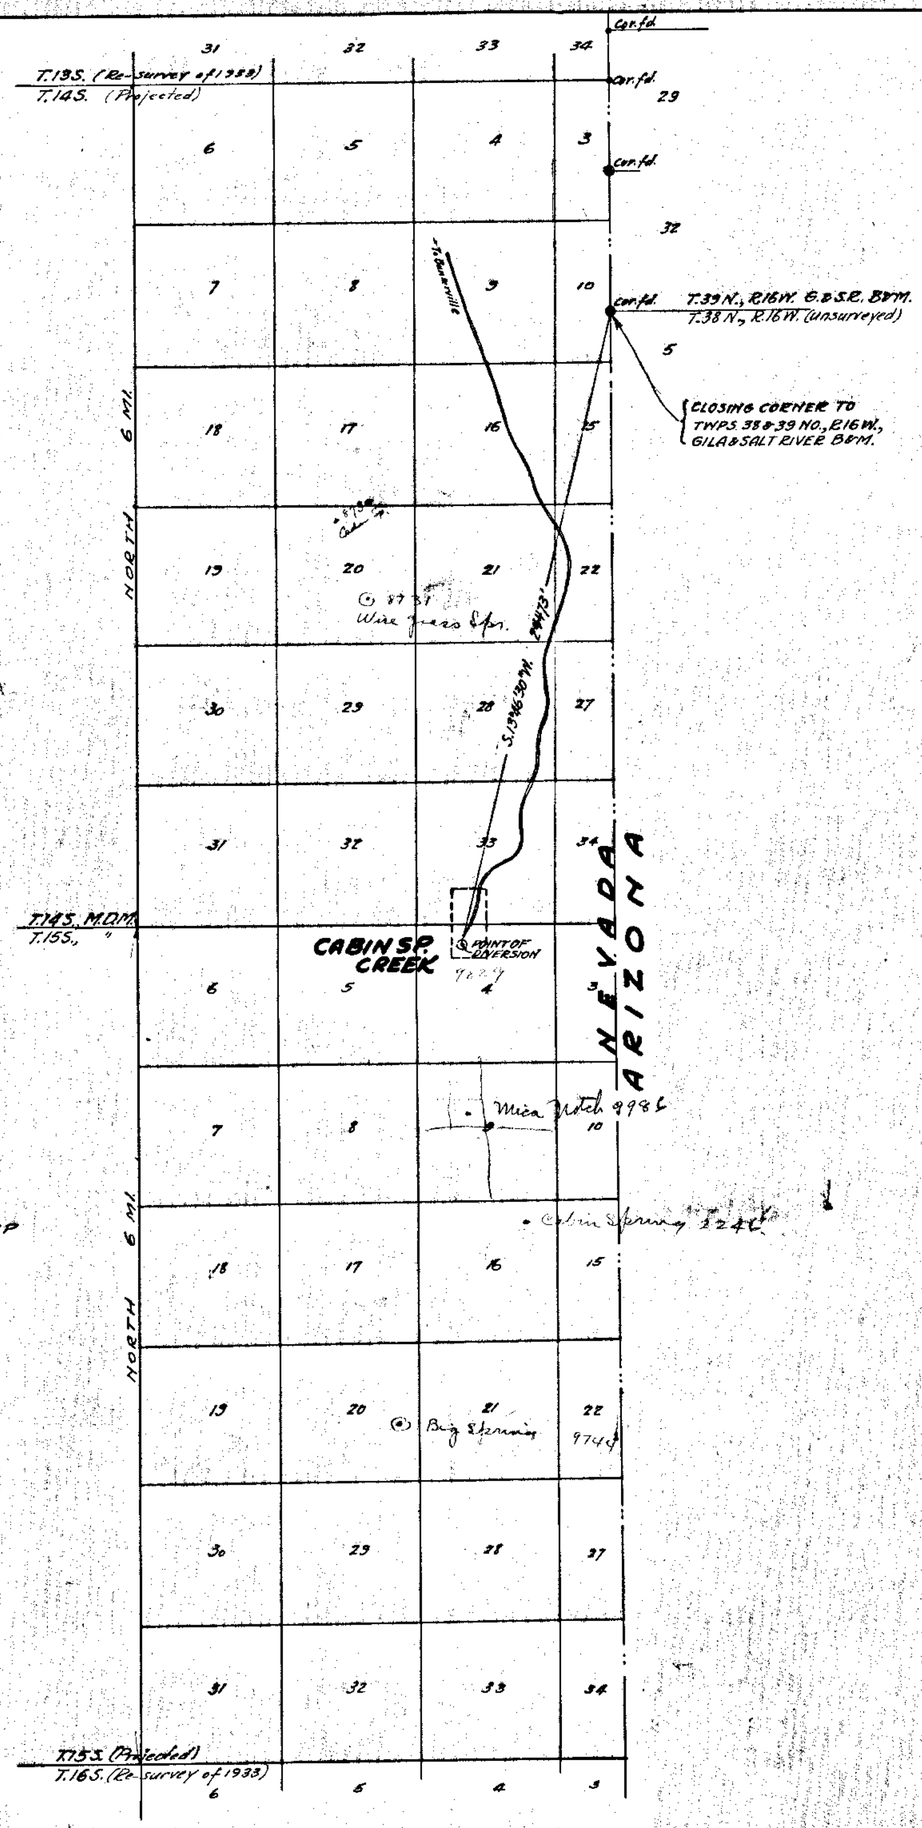

SCALE OF INSET MAP
2 IN = 3000 FT.

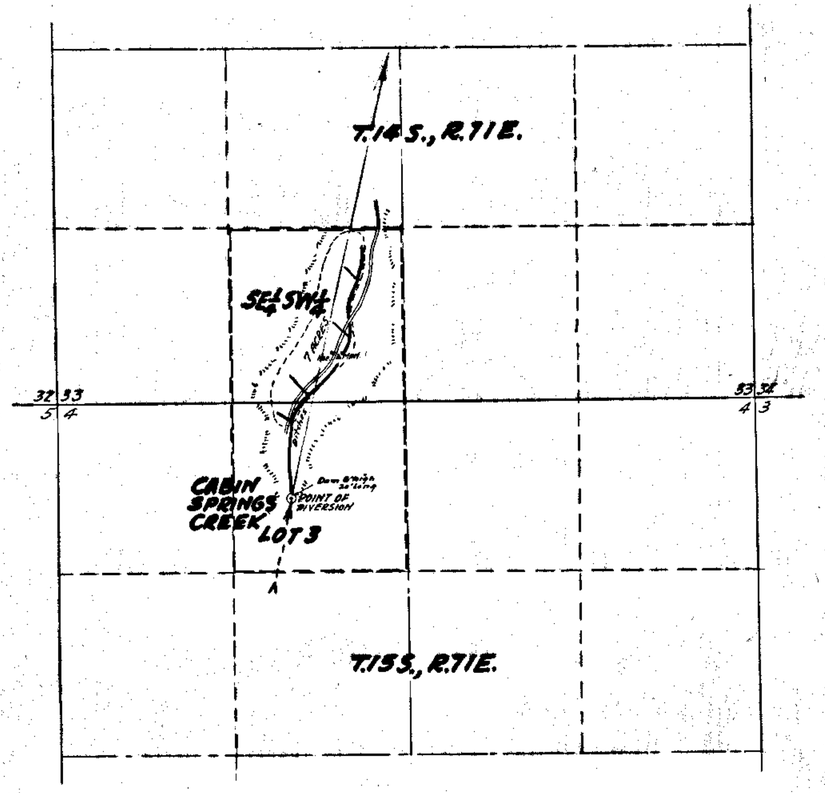

MT. DIABLO B.&M.
NEVADA

State of Nevada } ss
County of Clark

I, C. D. BAKER, being first duly sworn, depose and say that this map, consisting of one sheet, has been correctly drawn to the designated scale from field notes of a survey made under my supervision and direction on the 5th day of March, 1935; that it truly and correctly represents the location and extent of the proposed works used to divert water from CABIN SPRINGS CREEK in CLARK COUNTY, NEVADA, by DUDLEY HENRY LEAVITT for irrigation and domestic use; that the proposed point of diversion, the location and size of diversion channel, all reservoirs or basins, the location and names of all other works which will cross or connect with the proposed works, and the boundary of all lands, showing by legal subdivisions the areas to be irrigated, are fully and correctly designated thereon.

C. D. Baker
STATE WATER RIGHT SURVEYOR

Subscribed and sworn to before me this 18th day of March, 1935.

Ethel Glendill
NOTARY PUBLIC IN AND FOR CLARK COUNTY, NEVADA.

My Commission Expires February 19, 1938

9829

600 0 1200 2400 3000
SCALE 1 IN. = 600 FT.

Certificate No. 5311 Issued 12/8/36

FILED
March 23, 1935
STATE ENGINEER'S OFFICE

MAP TO ACCOMPANY APPLICATION TO APPROPRIATE WATER FOR
IRRIGATION & DOMESTIC USE
BY DUDLEY HENRY LEAVITT
FROM
CABIN SPRINGS CREEK
CLARK COUNTY, NEVADA
UNDER
APPLICATION No. 9829

67788 9829