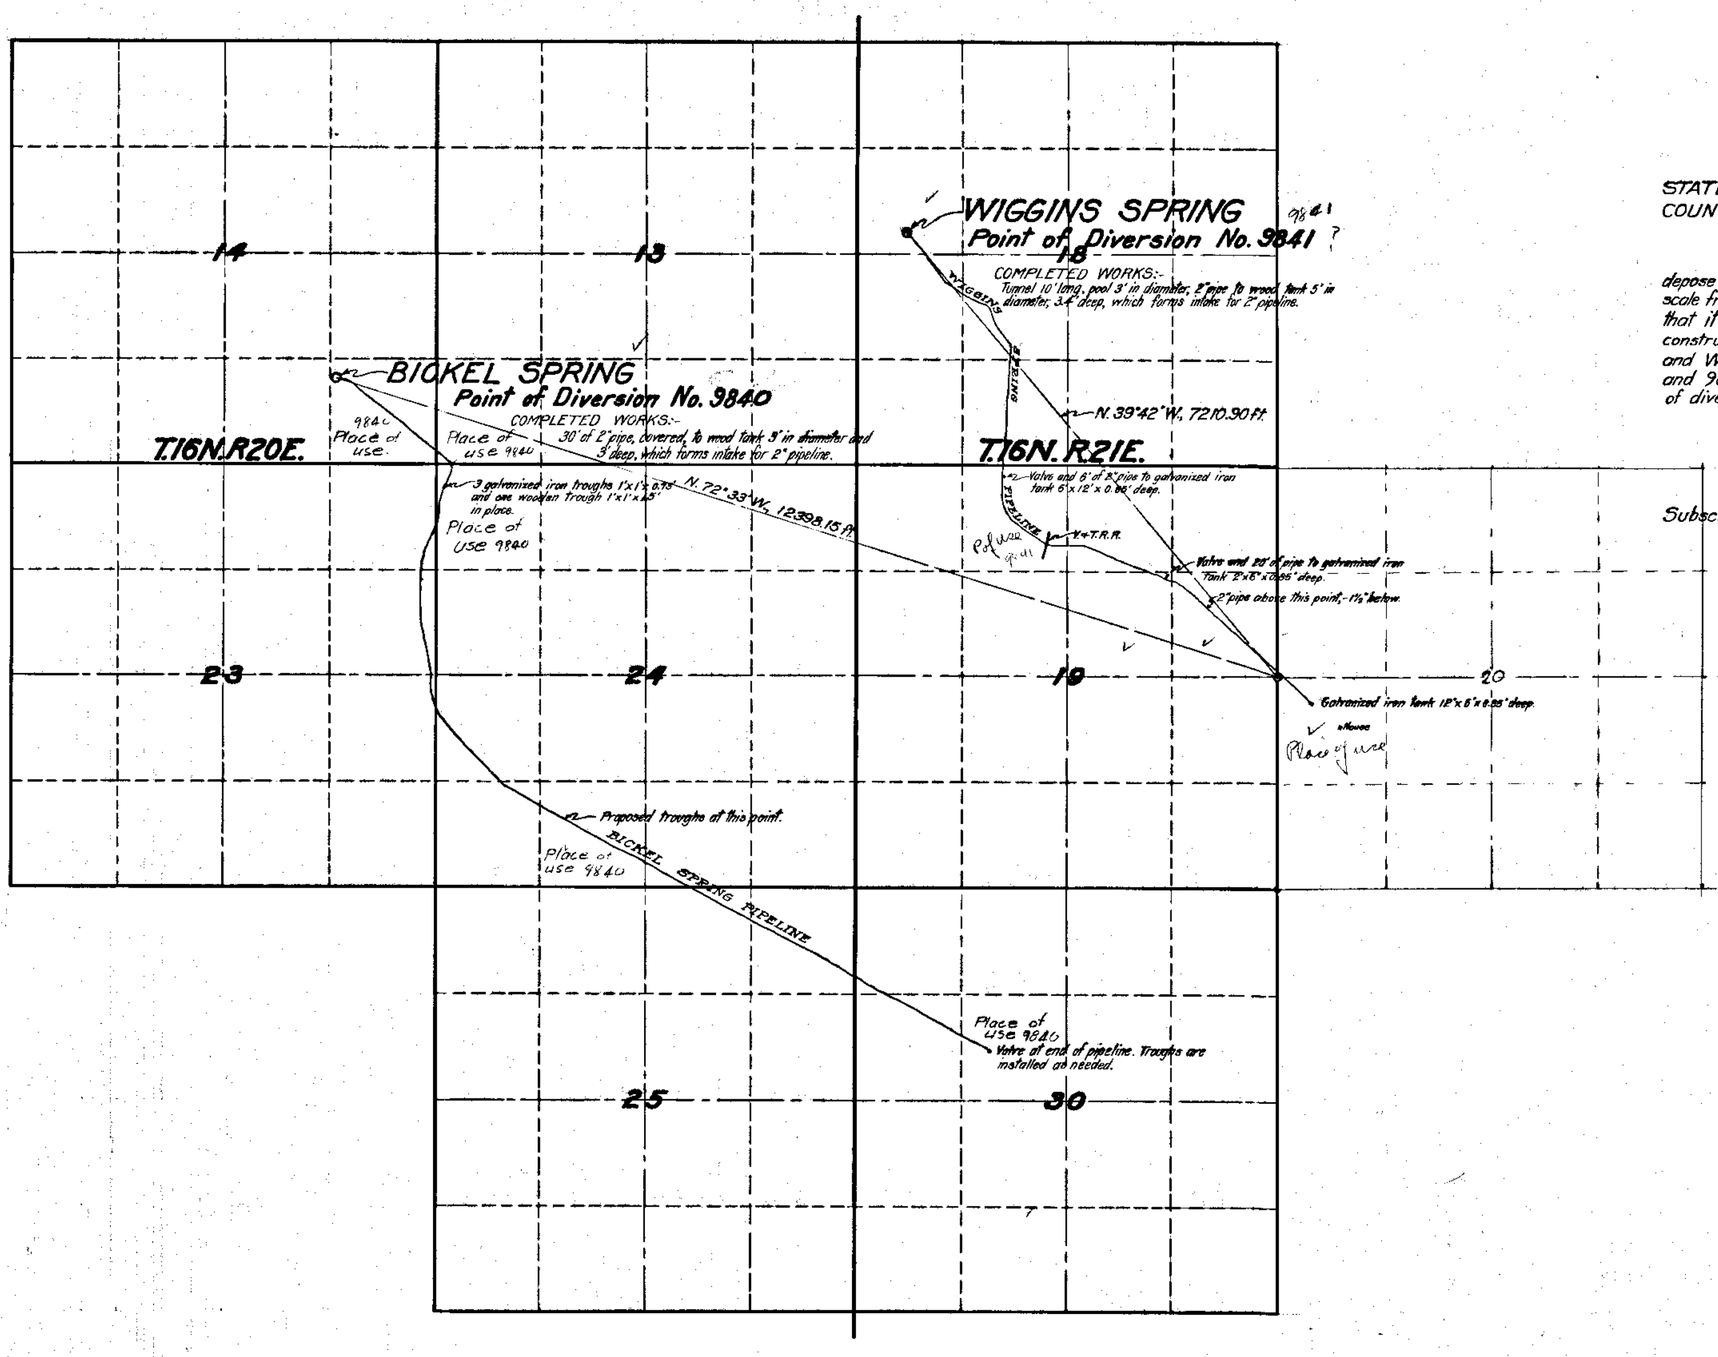

STATE OF NEVADA }
COUNTY OF ORMSBY } ss.

I, Harvey M. Payne, being first duly sworn, depose and say that this map has been correctly drawn to the designated scale from the field notes of a survey completed by me on June 6, 1935; that it truly and correctly represents the location and extent of the works constructed and proposed to be constructed to divert water from Bickel and Wiggins Springs, Lyon County, Nevada, under Applications Nos. 9840 and 9841 of John Uhart for stockwatering purposes, and that the points of diversion and works are correctly shown hereon.

Harvey M. Payne
WATER RIGHT ENGINEER.

Subscribed and sworn to before me this 16th day of September, 1935.

N. J. Freeman
Notary Public in and for Ormsby County, Nevada.

N

SCALE:- 1000'-1in.

[redacted] 12/28/36

Certificate No. 2517 [redacted] 12/28/36

FILED
September 26, 1935

MAP
TO ACCOMPANY
APPLICATIONS NOS. 9840 AND 9841
FOR
STOCKWATERING
FROM
BICKEL AND WIGGINS SPRINGS
BY
JOHN UHART

SURVEYED AND MAPPED BY HARVEY M. PAYNE, WATER RIGHT ENGINEER.

Place in 9840 - 9841