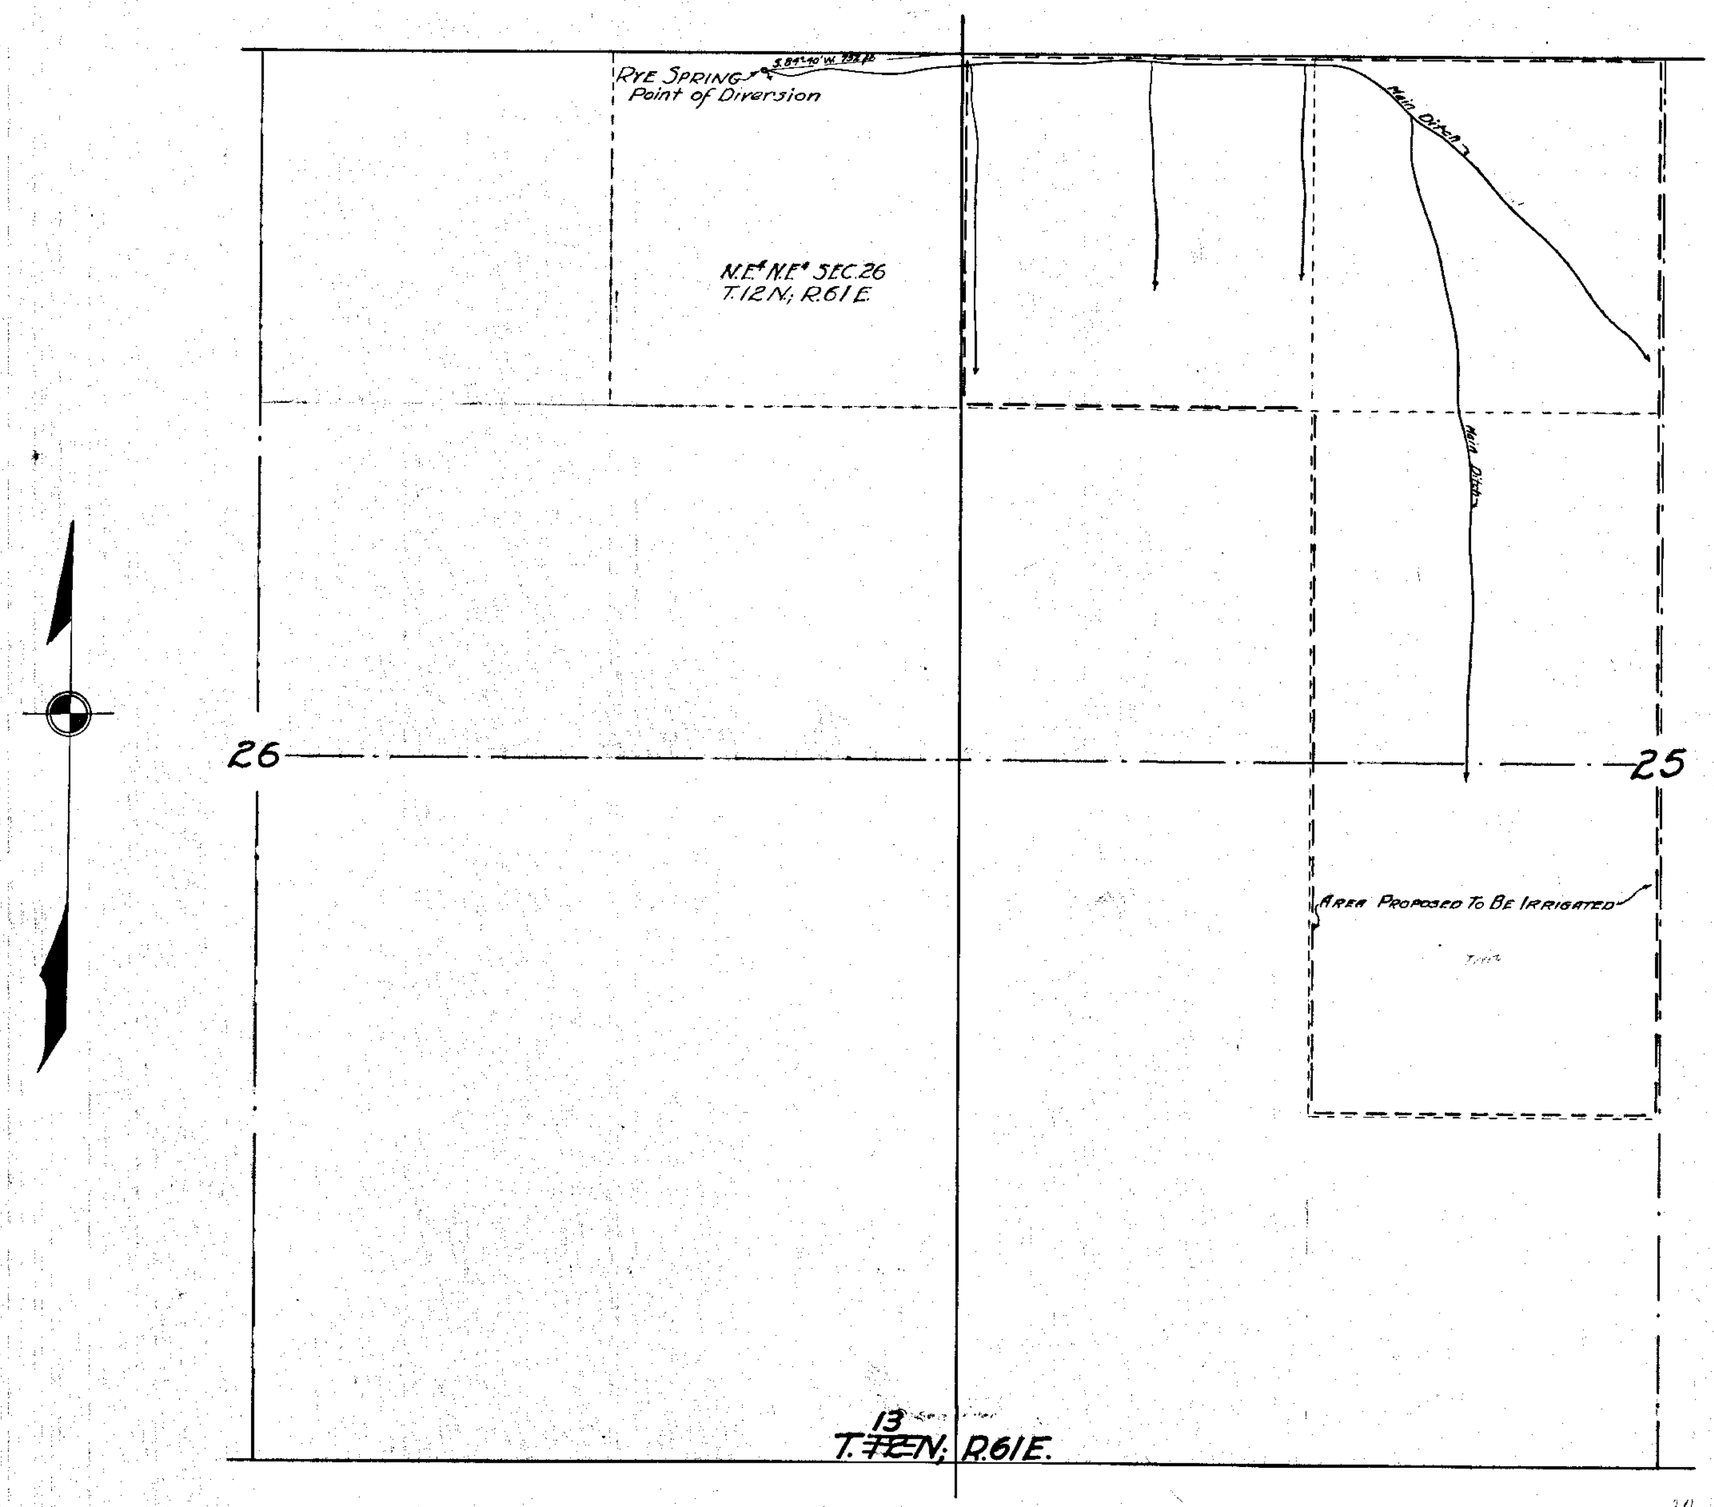

STATE OF NEVADA
COUNTY OF WHITE PINE } S.S.

I, C.R. Townsend, being first duly sworn depose and say that this map, consisting of one sheet, has been correctly drawn to the designated scale from field notes of a survey made by me on the 1st day of September, 1935, that it truly represents the proposed location and extent of the works used to divert water from RYE SPRING in White Pine County, by EZRA FUNK, for irrigation purposes; that the proposed point of diversion, the approximate location and size of the diverting channel, all reservoirs or basins, the location and names of all other works which will cross or connect with the proposed works, and the boundary of all lands, showing by 40 acre subdivisions the area proposed to be irrigated, are fully and correctly designated thereon.

C.R. Townsend
STATE WATER RIGHT SURVEYOR

Subscribed and sworn to before me this 6th day of September, 1935.

Horace B. Bart
NOTARY PUBLIC IN AND FOR WHITE PINE COUNTY, NEVADA.

Wrote Letter re: this Sept 24 1935

SCALE:- 1"=300'

FILED
Sept. 9, 1935

MAP TO ACCOMPANY
APPLICATION
TO APPROPRIATE WATER
FOR
IRRIGATION
BY
EZRA FUNK
FROM
RYE SPRING

9842