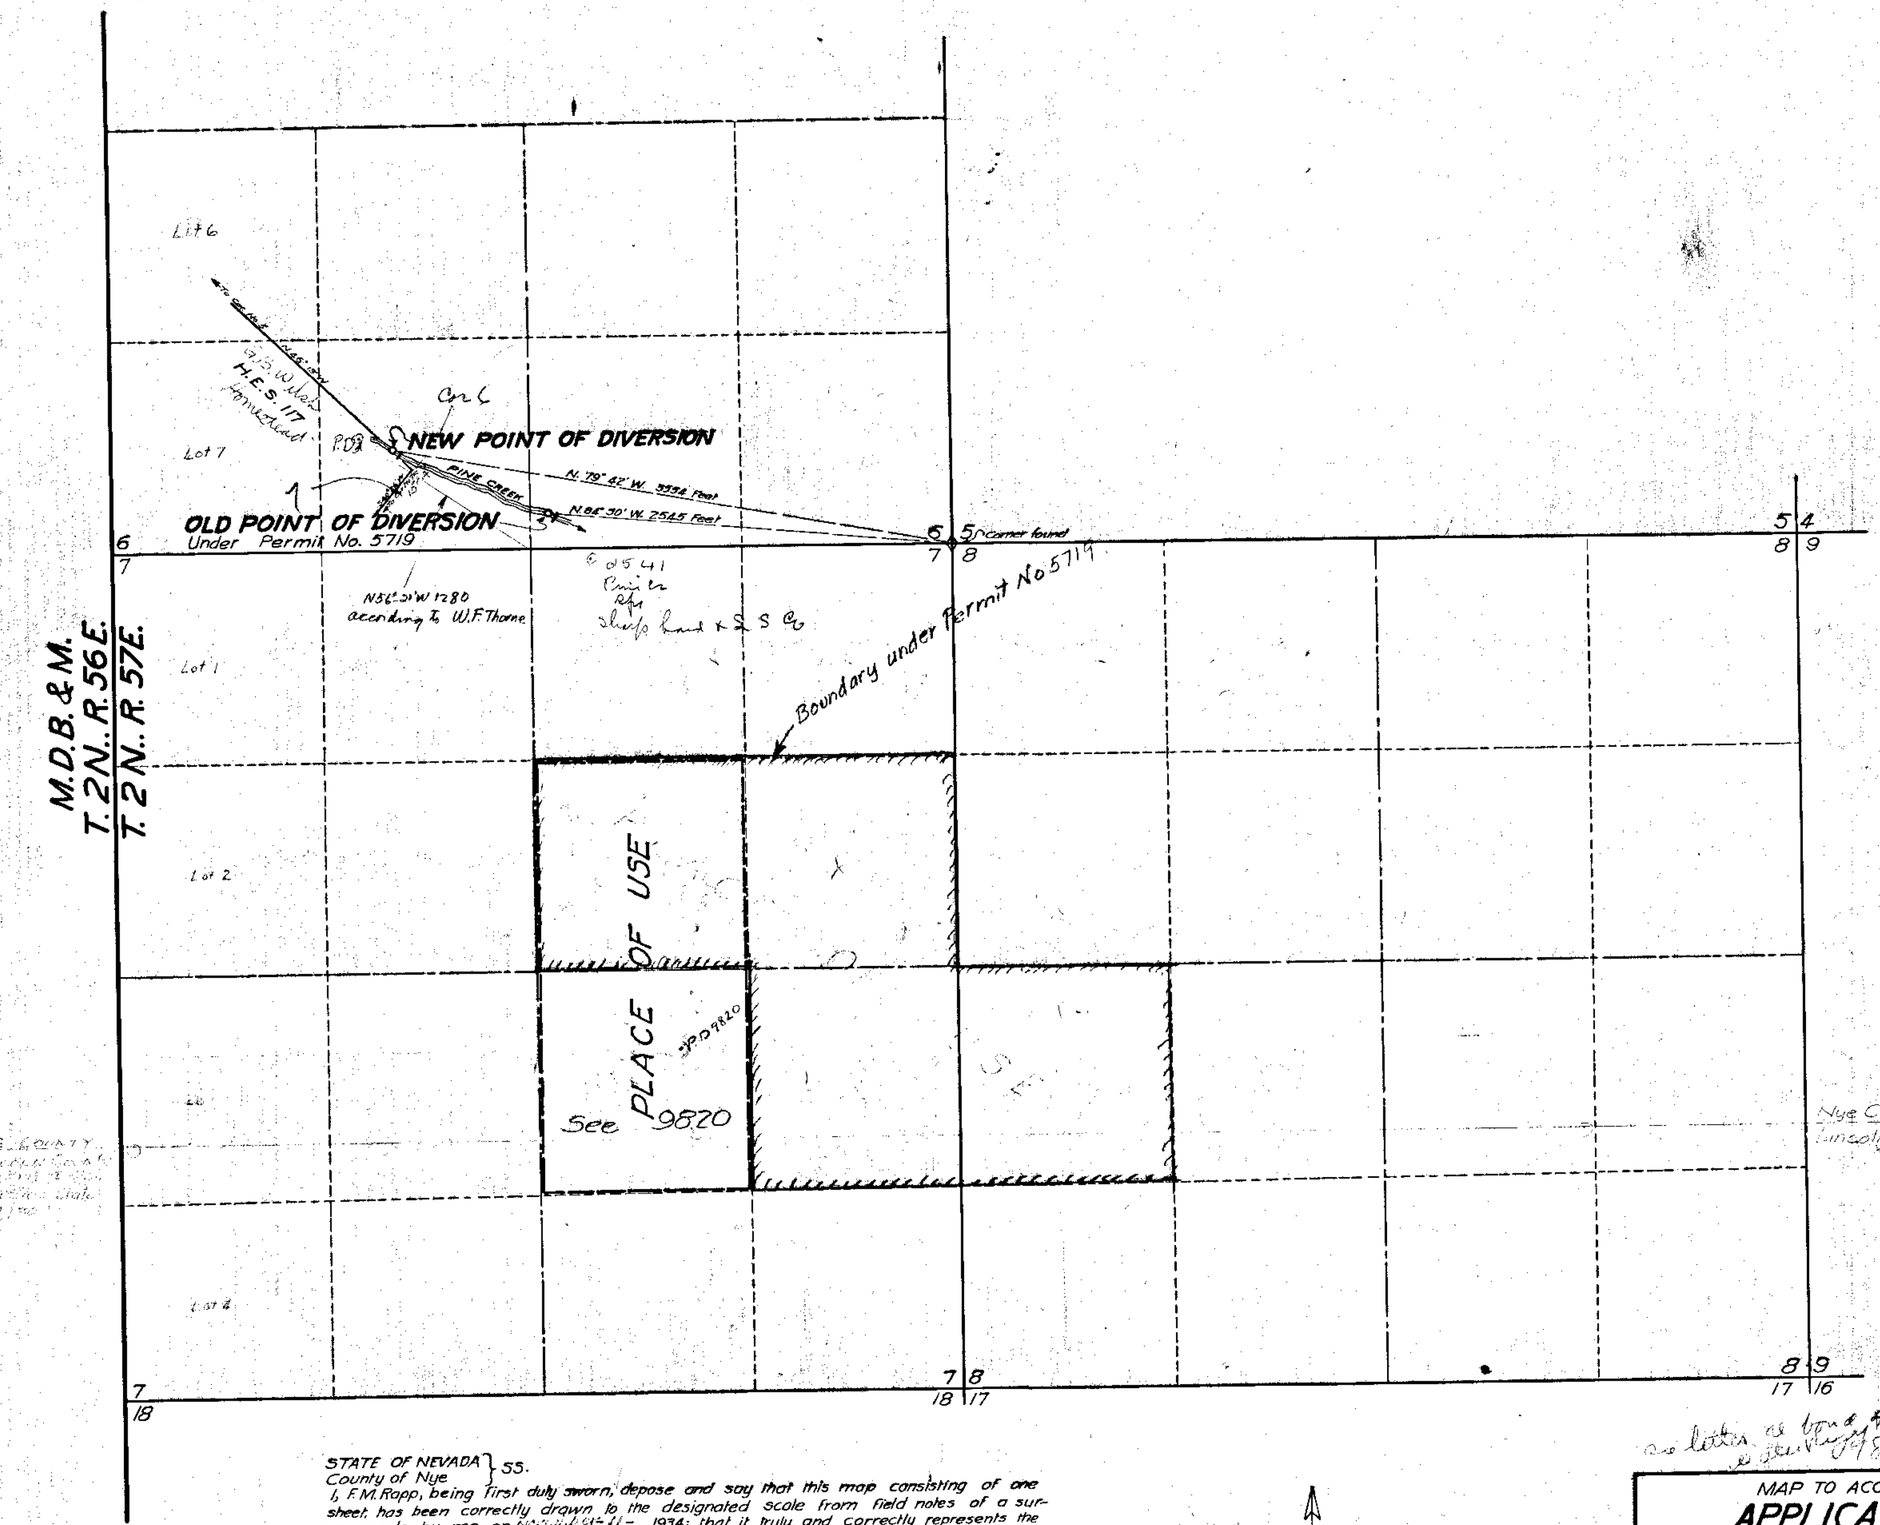

STATE OF NEVADA } SS.
County of Nye

I, F.M. Rapp, being first duly sworn, depose and say that this map consisting of one sheet, has been correctly drawn to the designated scale from field notes of a survey made by me on [illegible] 1934; that it truly and correctly represents the location of the old point of diversion under permit No. 5719 and the location of the proposed point of diversion under this application. That the boundary of all lands, showing by 40-acre subdivisions the areas proposed to be irrigated, are fully and correctly designated thereon.

F.M. Rapp
State Water Right Surveyor.

Subscribed and sworn to before me this 19th day of December 1934

F.B. Ward
Notary Public in and for the County of Nye, State of Nevada.

N

FILED
March 28, 1935
STATE ENGINEER'S OFFICE

Scale 1 inch = 500 Feet

MAP TO ACCOMPANY
APPLICATION
TO CHANGE THE POINT OF
DIVERSION OF WATER OF PINE CR.
UNDER
PERMIT NO. 5719
BY
J. W. CHRISTIAN

9843