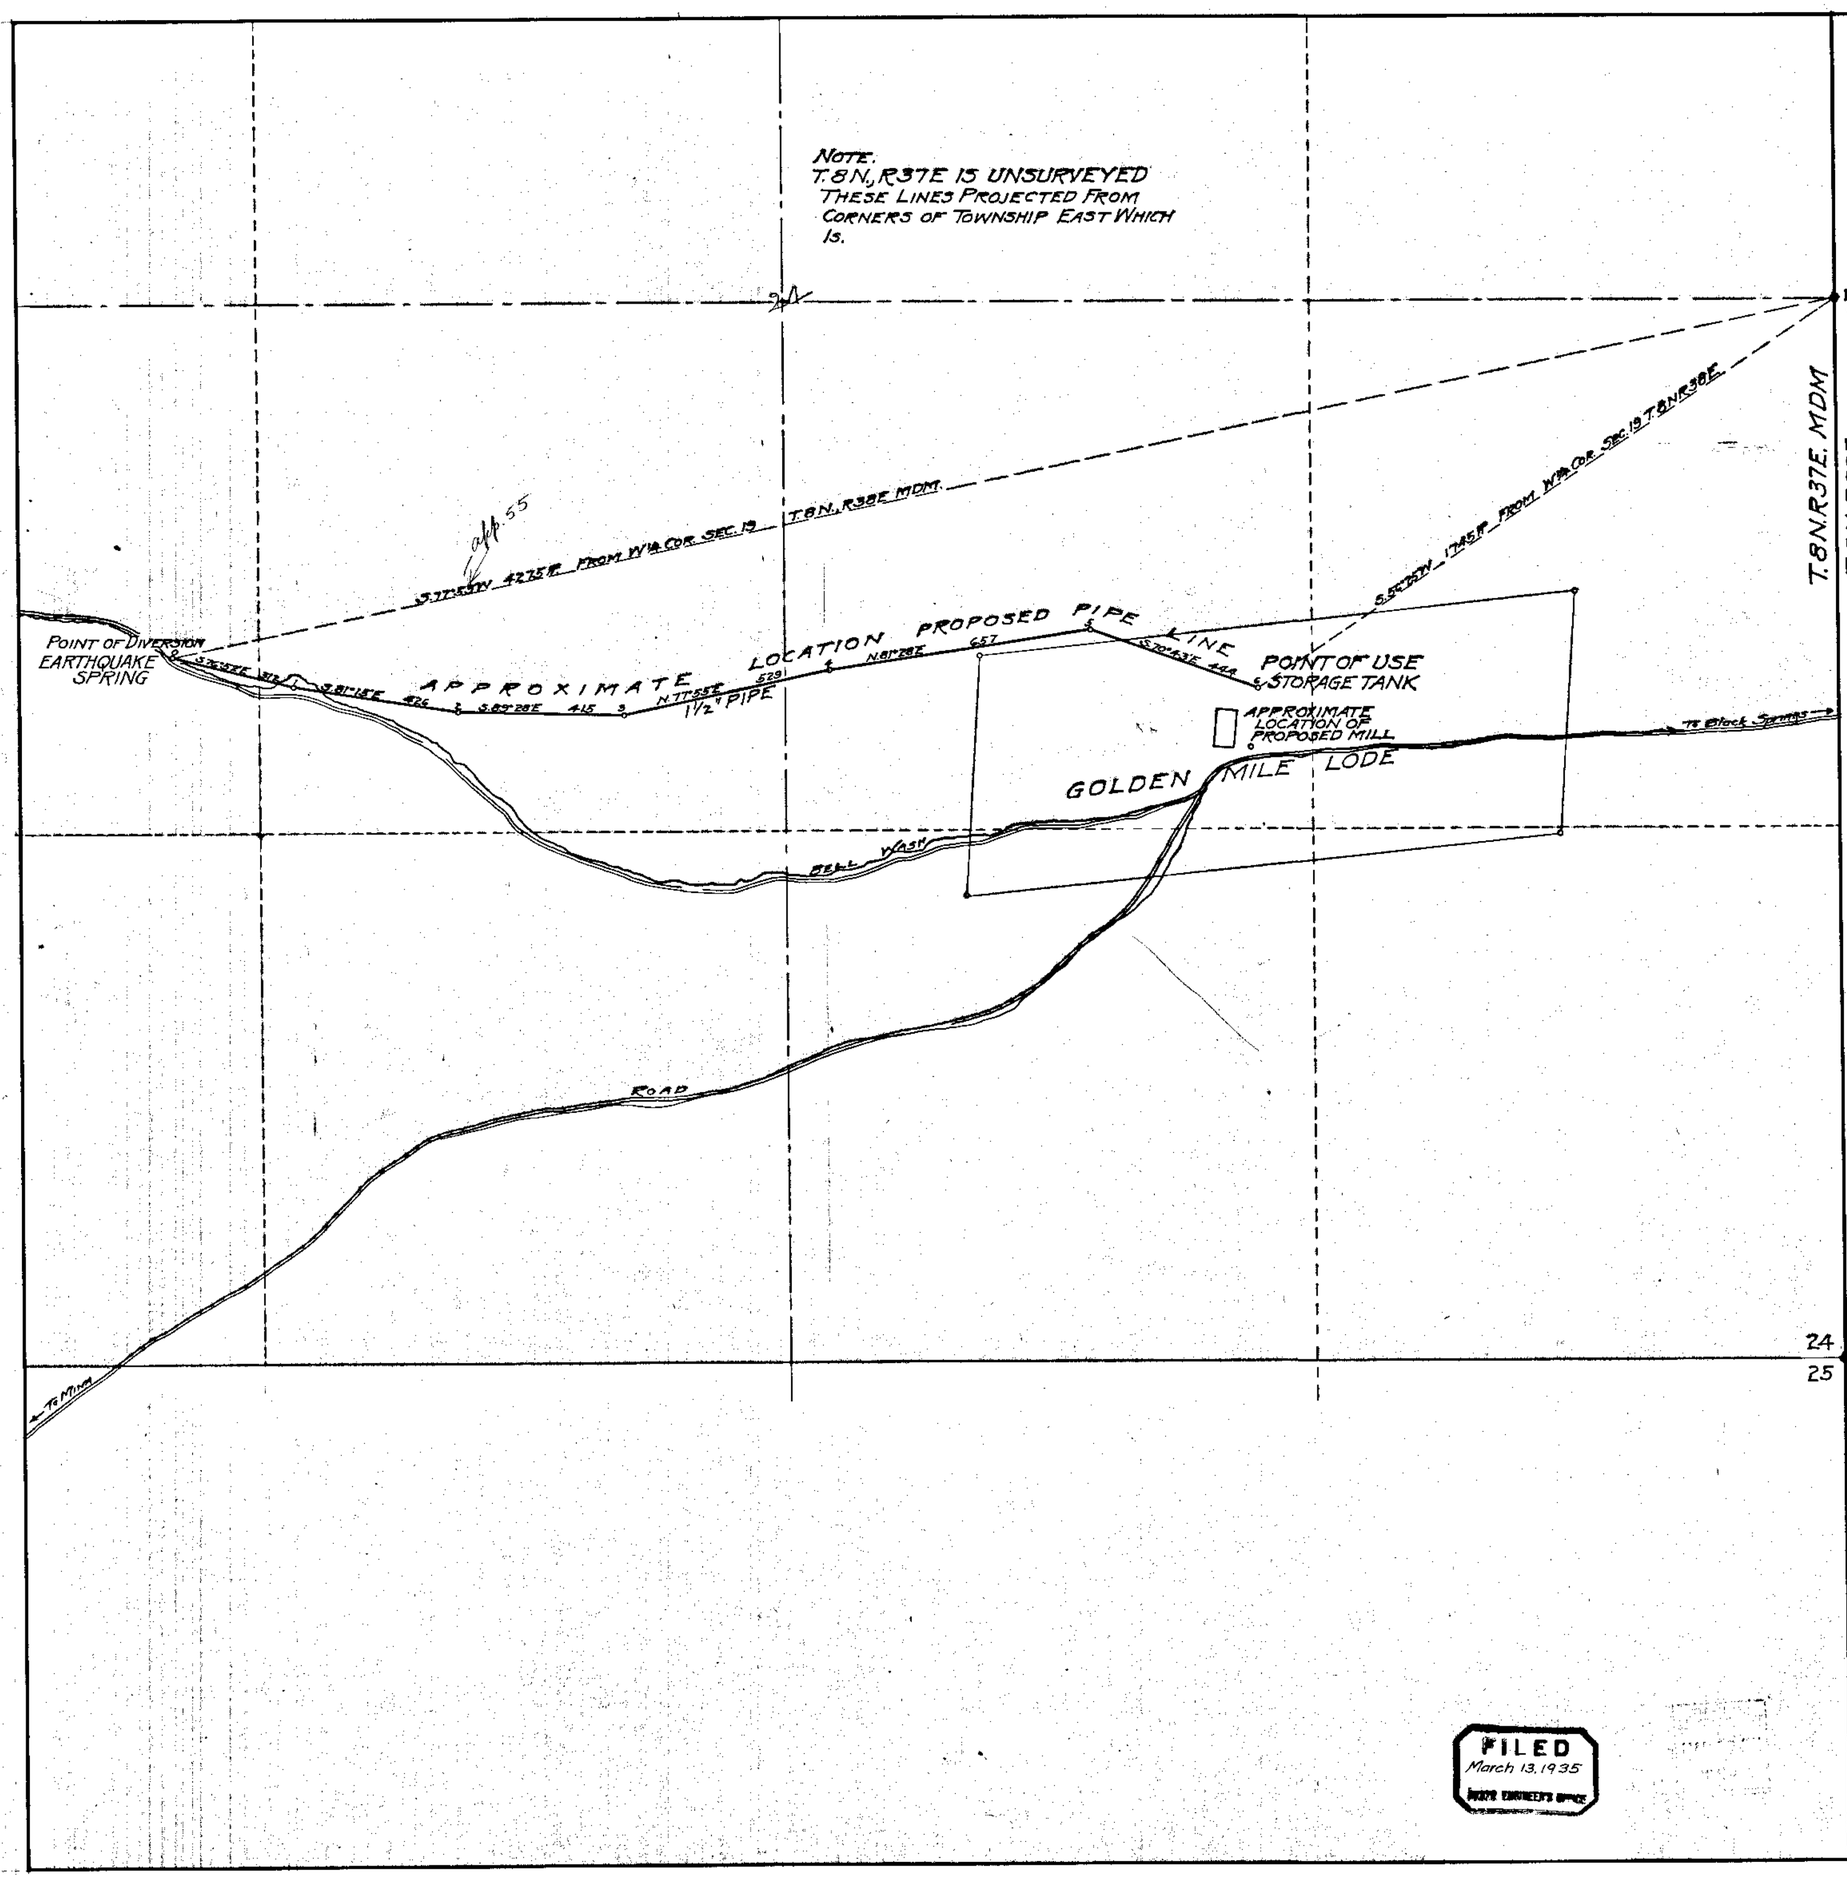

State of Nevada
County of Mineral

I, L.B. Spencer, being duly sworn depose and say, that this map has been correctly drawn to the designated scale from the field notes of a survey made by me on the 5th day of March, 1935, that it truly and correctly shows the location and extent of the proposed works used to divert water from Earthquake Spring, in Mineral County, Nevada, by Golden Mile Mine, Incorporated, for Mining, Milling and Domestic purposes. That the proposed Point of Diversion, the location of the mill, the size of pipe, and the location and names of all other works or streams which are crossed by or connected with said works are fully and correctly designated hereon.

L.B. Spencer
State Water-Right Surveyor.

Subscribed and sworn to before me this 8th day of March, 1935.

L.E. Cornelius
Notary Public in and for Mineral County, Nevada.

all except line
9845

SCALE
0 100 200 300 400 500 600 700 800 900 1000 FEET

FILED
March 13, 1935
[illegible] ENGINEER'S OFFICE

MAP
TO ACCOMPANY APPLICATION TO APPROPRIATE WATER FOR MINING, MILLING AND DOMESTIC SUPPLY BY GOLDEN MILE MINE, INCORPORATED FROM EARTHQUAKE SPRING IN MINERAL COUNTY, NEVADA.

SURVEYED BY L.B. SPENCER
SCALE 1" = 200 ft. MINA, NEVADA.

9845