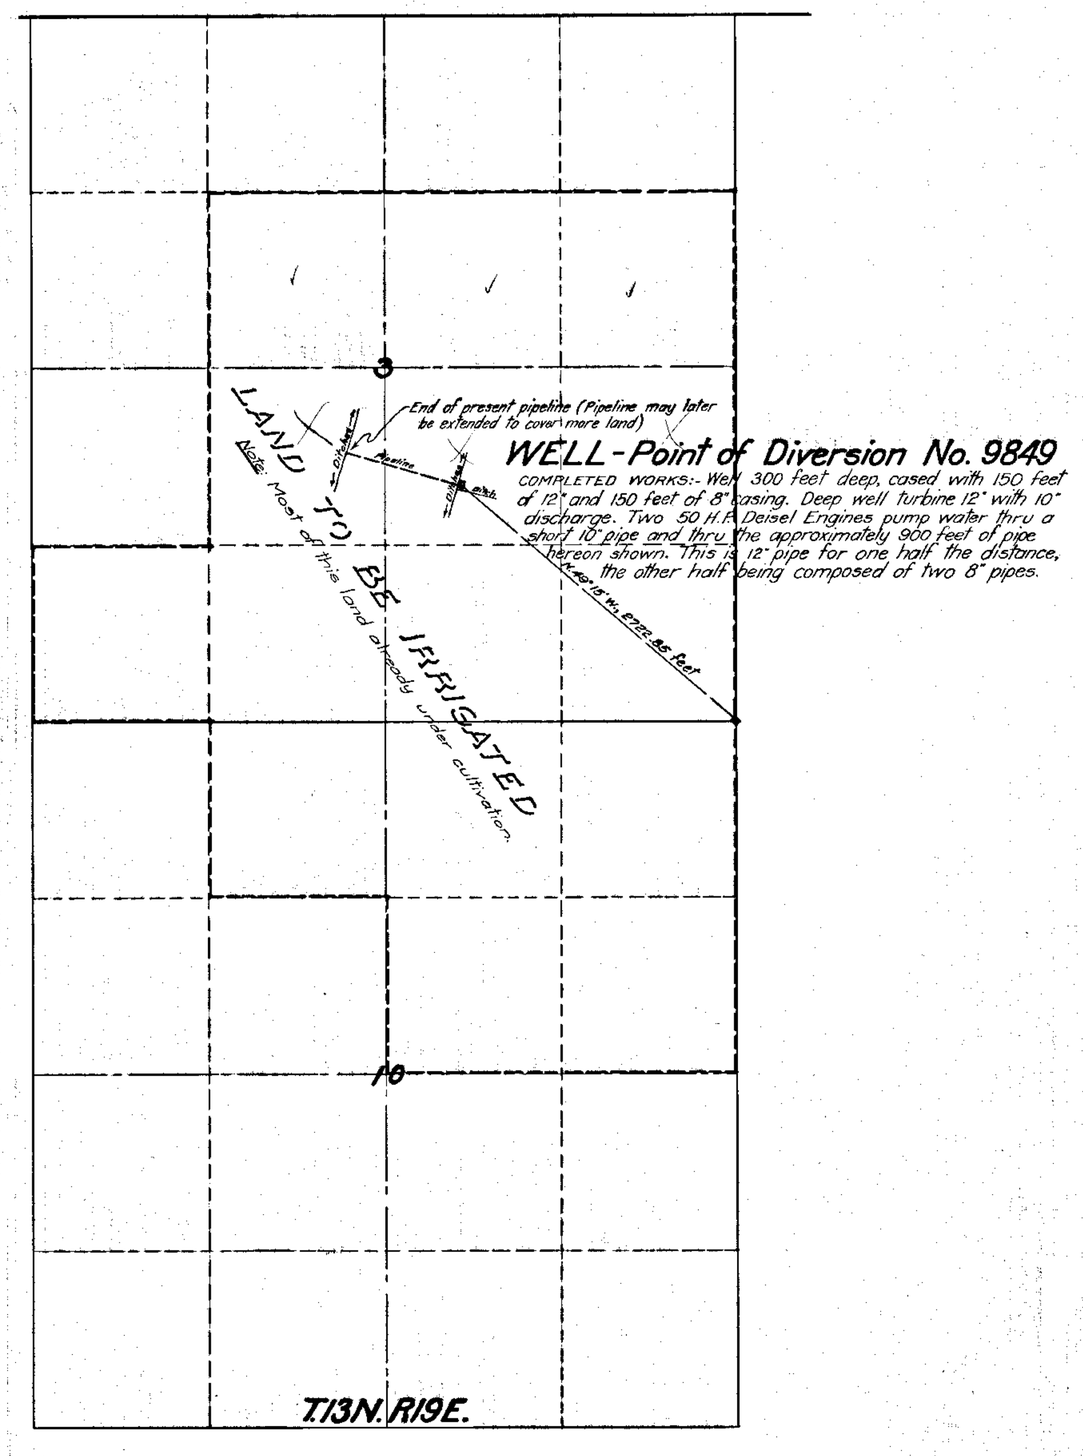

WELL - Point of Diversion No. 9849

COMPLETED WORKS:- Well 300 feet deep, cased with 150 feet of 12" and 150 feet of 8" casing. Deep well turbine 12" with 10" discharge. Two 50 H.P. Deisel Engines pump water thru a short 10" pipe and thru the approximately 900 feet of pipe hereon shown. This is 12" pipe for one half the distance, the other half being composed of two 8" pipes.

STATE OF NEVADA }
COUNTY OF ORMSBY } SS.

I, Harvey M. Payne, being first duly sworn, depose and say that this map has been correctly drawn to the designated scale from the field notes of a survey made by me on September 15, 1935; that it truly and correctly represents the location and extent of works constructed and proposed to be constructed to divert Underground Water for irrigation and domestic purposes under Application No. 9849 in the name of Harry A. Winkelman; and that the point of diversion and land irrigated and to be irrigated are correctly shown hereon.

Harvey M. Payne
WATER RIGHT ENGINEER.

Subscribed and sworn to before me this 16th day of September, 1935.

[signature]
Notary Public in and for
Ormsby County, Nevada.

SCALE: 1in=600 ft.

See Appl^n #2366

MAP
TO ACCOMPANY
APPLICATION NO. 9849
FOR
IRRIGATION
FROM
UNDERGROUND WATER
BY
HARRY A. WINKELMAN

SURVEYED AND MAPPED BY HARVEY M. PAYNE, WATER RIGHT ENGINEER

FILED
September 27, 1935

9849