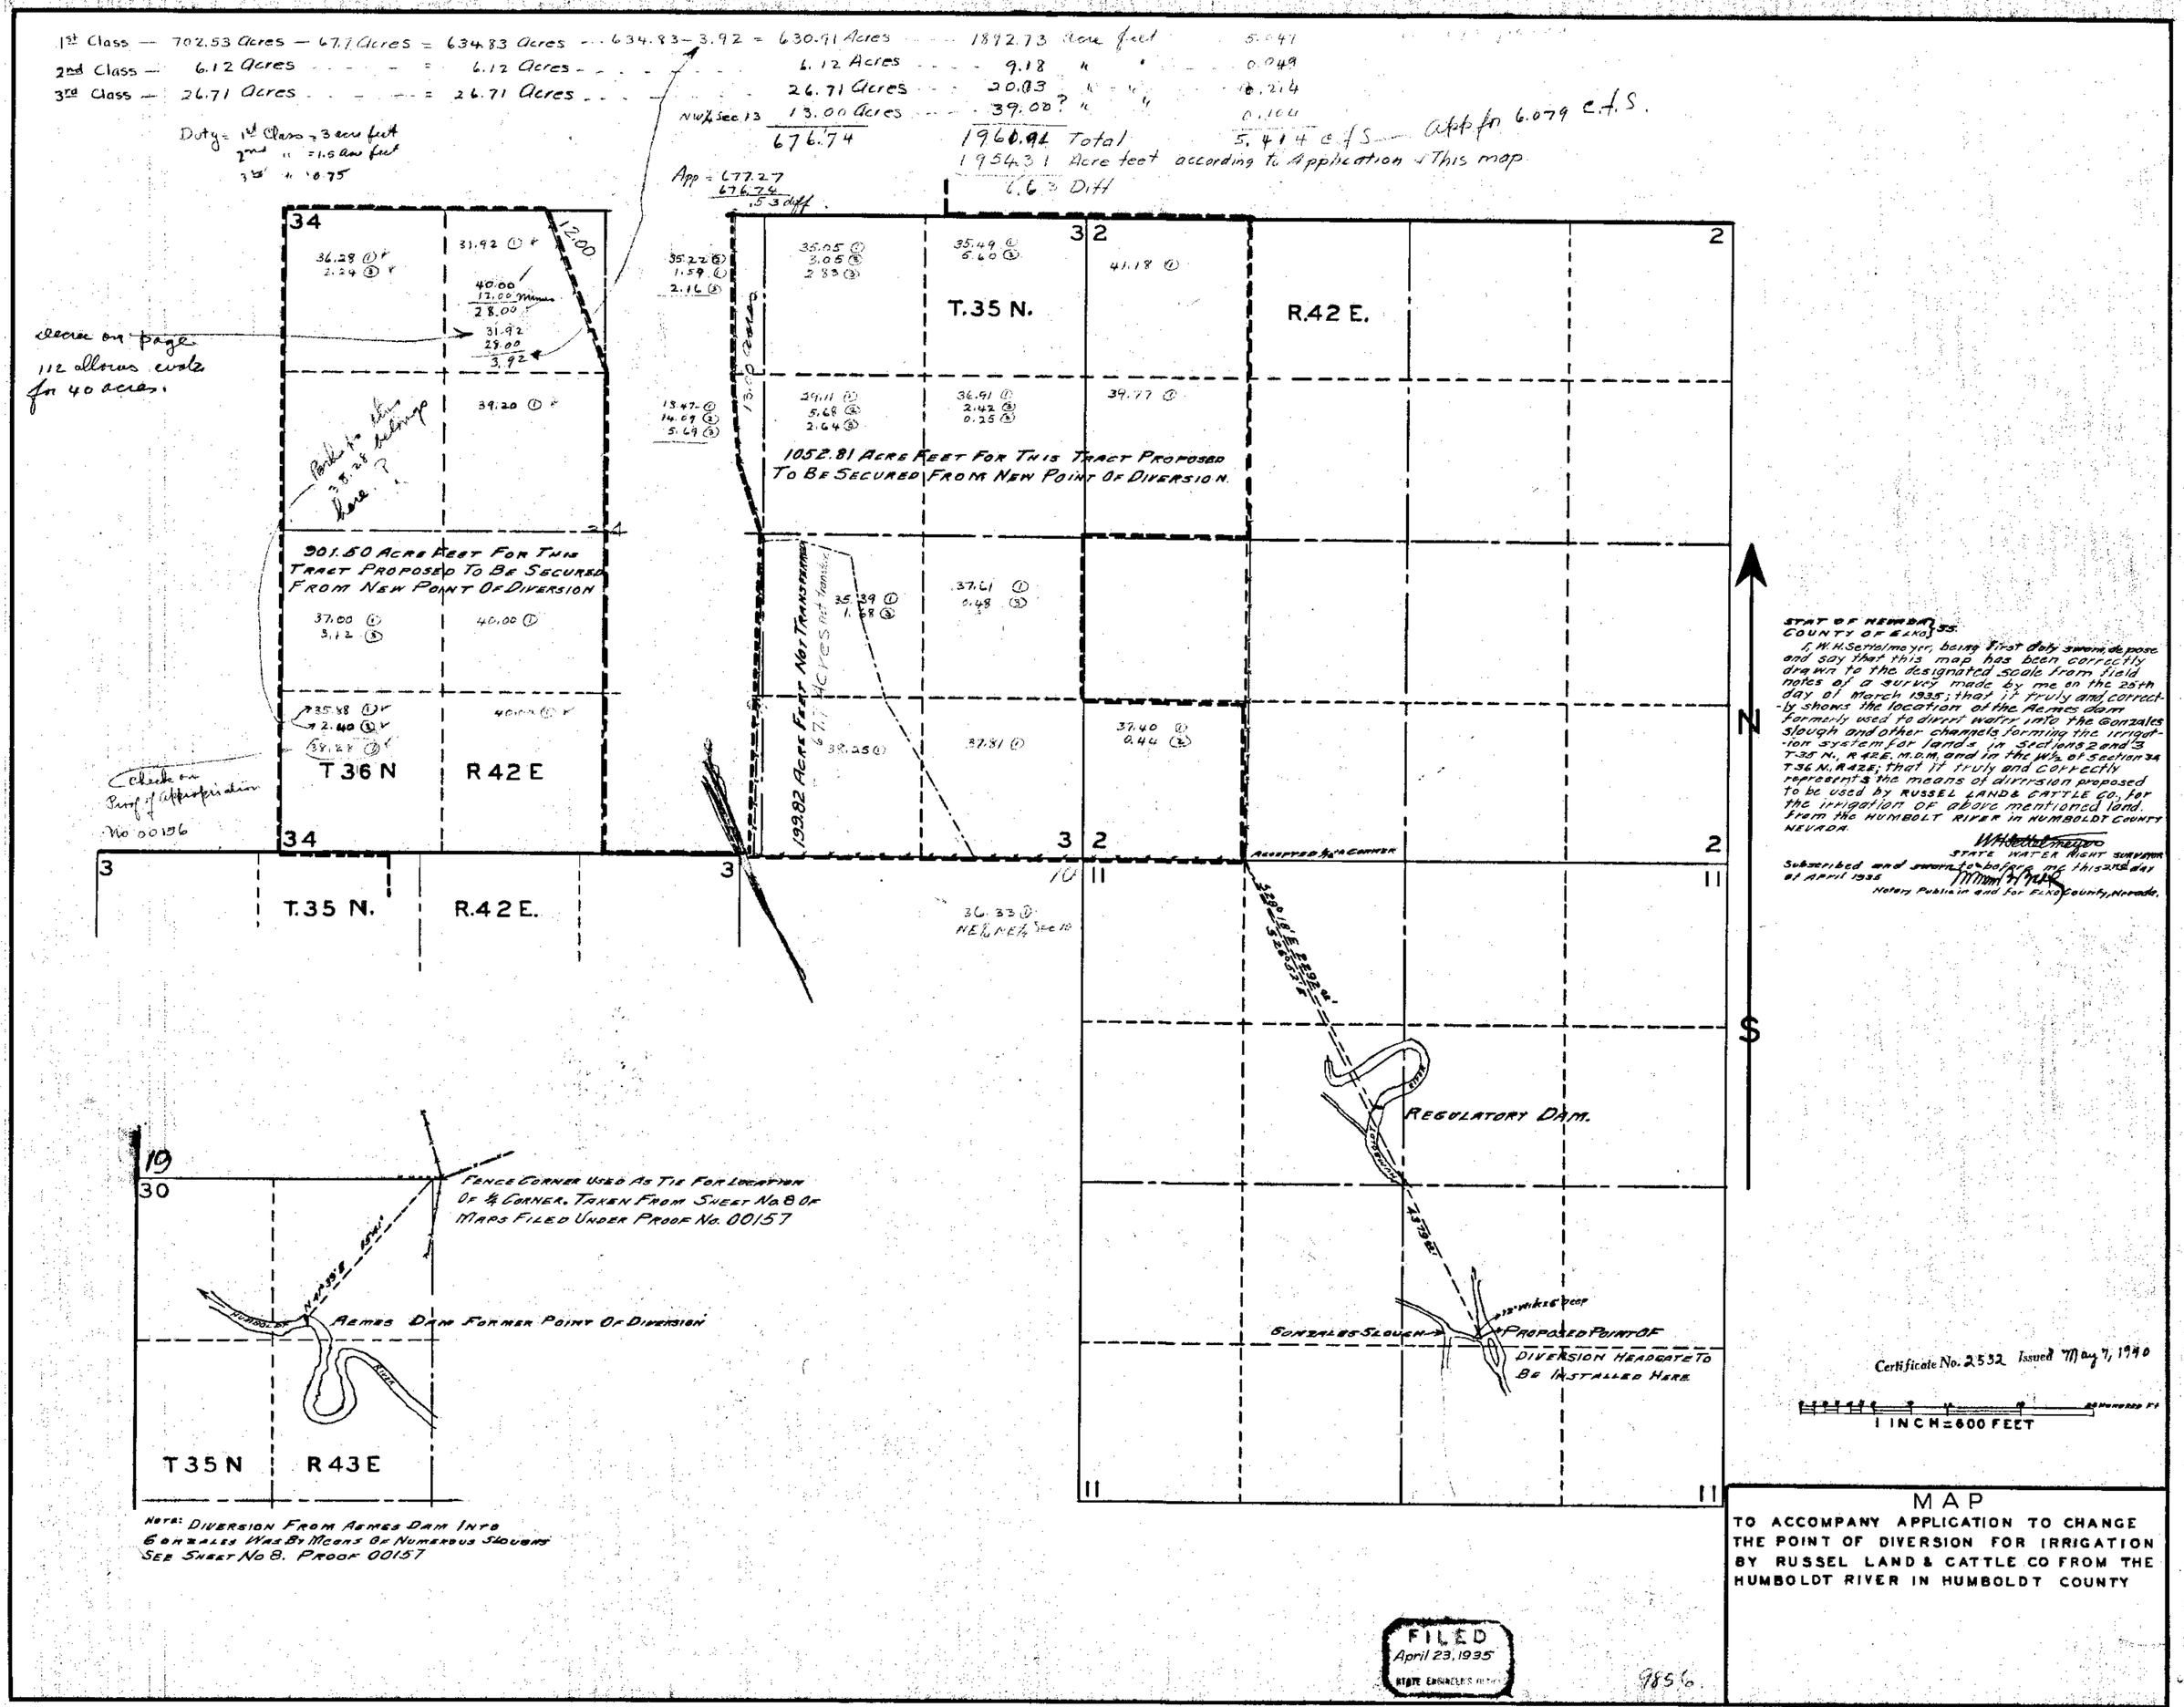

STAT OF NEVADA } 35.
COUNTY OF ELKO }

I, W. H. Settelmeyer, being first duly sworn, depose and say that this map has been correctly drawn to the designated scale from field notes of a survey made by me on the 25th day of March 1935; that it truly and correctly shows the location of the Aemes dam formerly used to divert water into the Gonzales slough and other channels forming the irrigation system for lands in Sections 2 and 3 T35 N., R42E. M.D.M. and in the W½ of Section 34 T36 N., R42E; that it truly and correctly represents the means of diversion proposed to be used by RUSSEL LAND & CATTLE CO., for the irrigation of above mentioned land. from the HUMBOLDT RIVER in HUMBOLDT COUNTY NEVADA.

W. H. Settelmeyer
STATE WATER RIGHT SURVEYOR

Subscribed and sworn to before me this 2nd day of April 1935

Notary Public in and for ELKO County, Nevada.

Certificate No. 2532 Issued May 7, 1940

MAP
TO ACCOMPANY APPLICATION TO CHANGE THE POINT OF DIVERSION FOR IRRIGATION BY RUSSEL LAND & CATTLE CO FROM THE HUMBOLDT RIVER IN HUMBOLDT COUNTY

FILED
April 23, 1935
STATE ENGINEER'S OFFICE

9856

9856