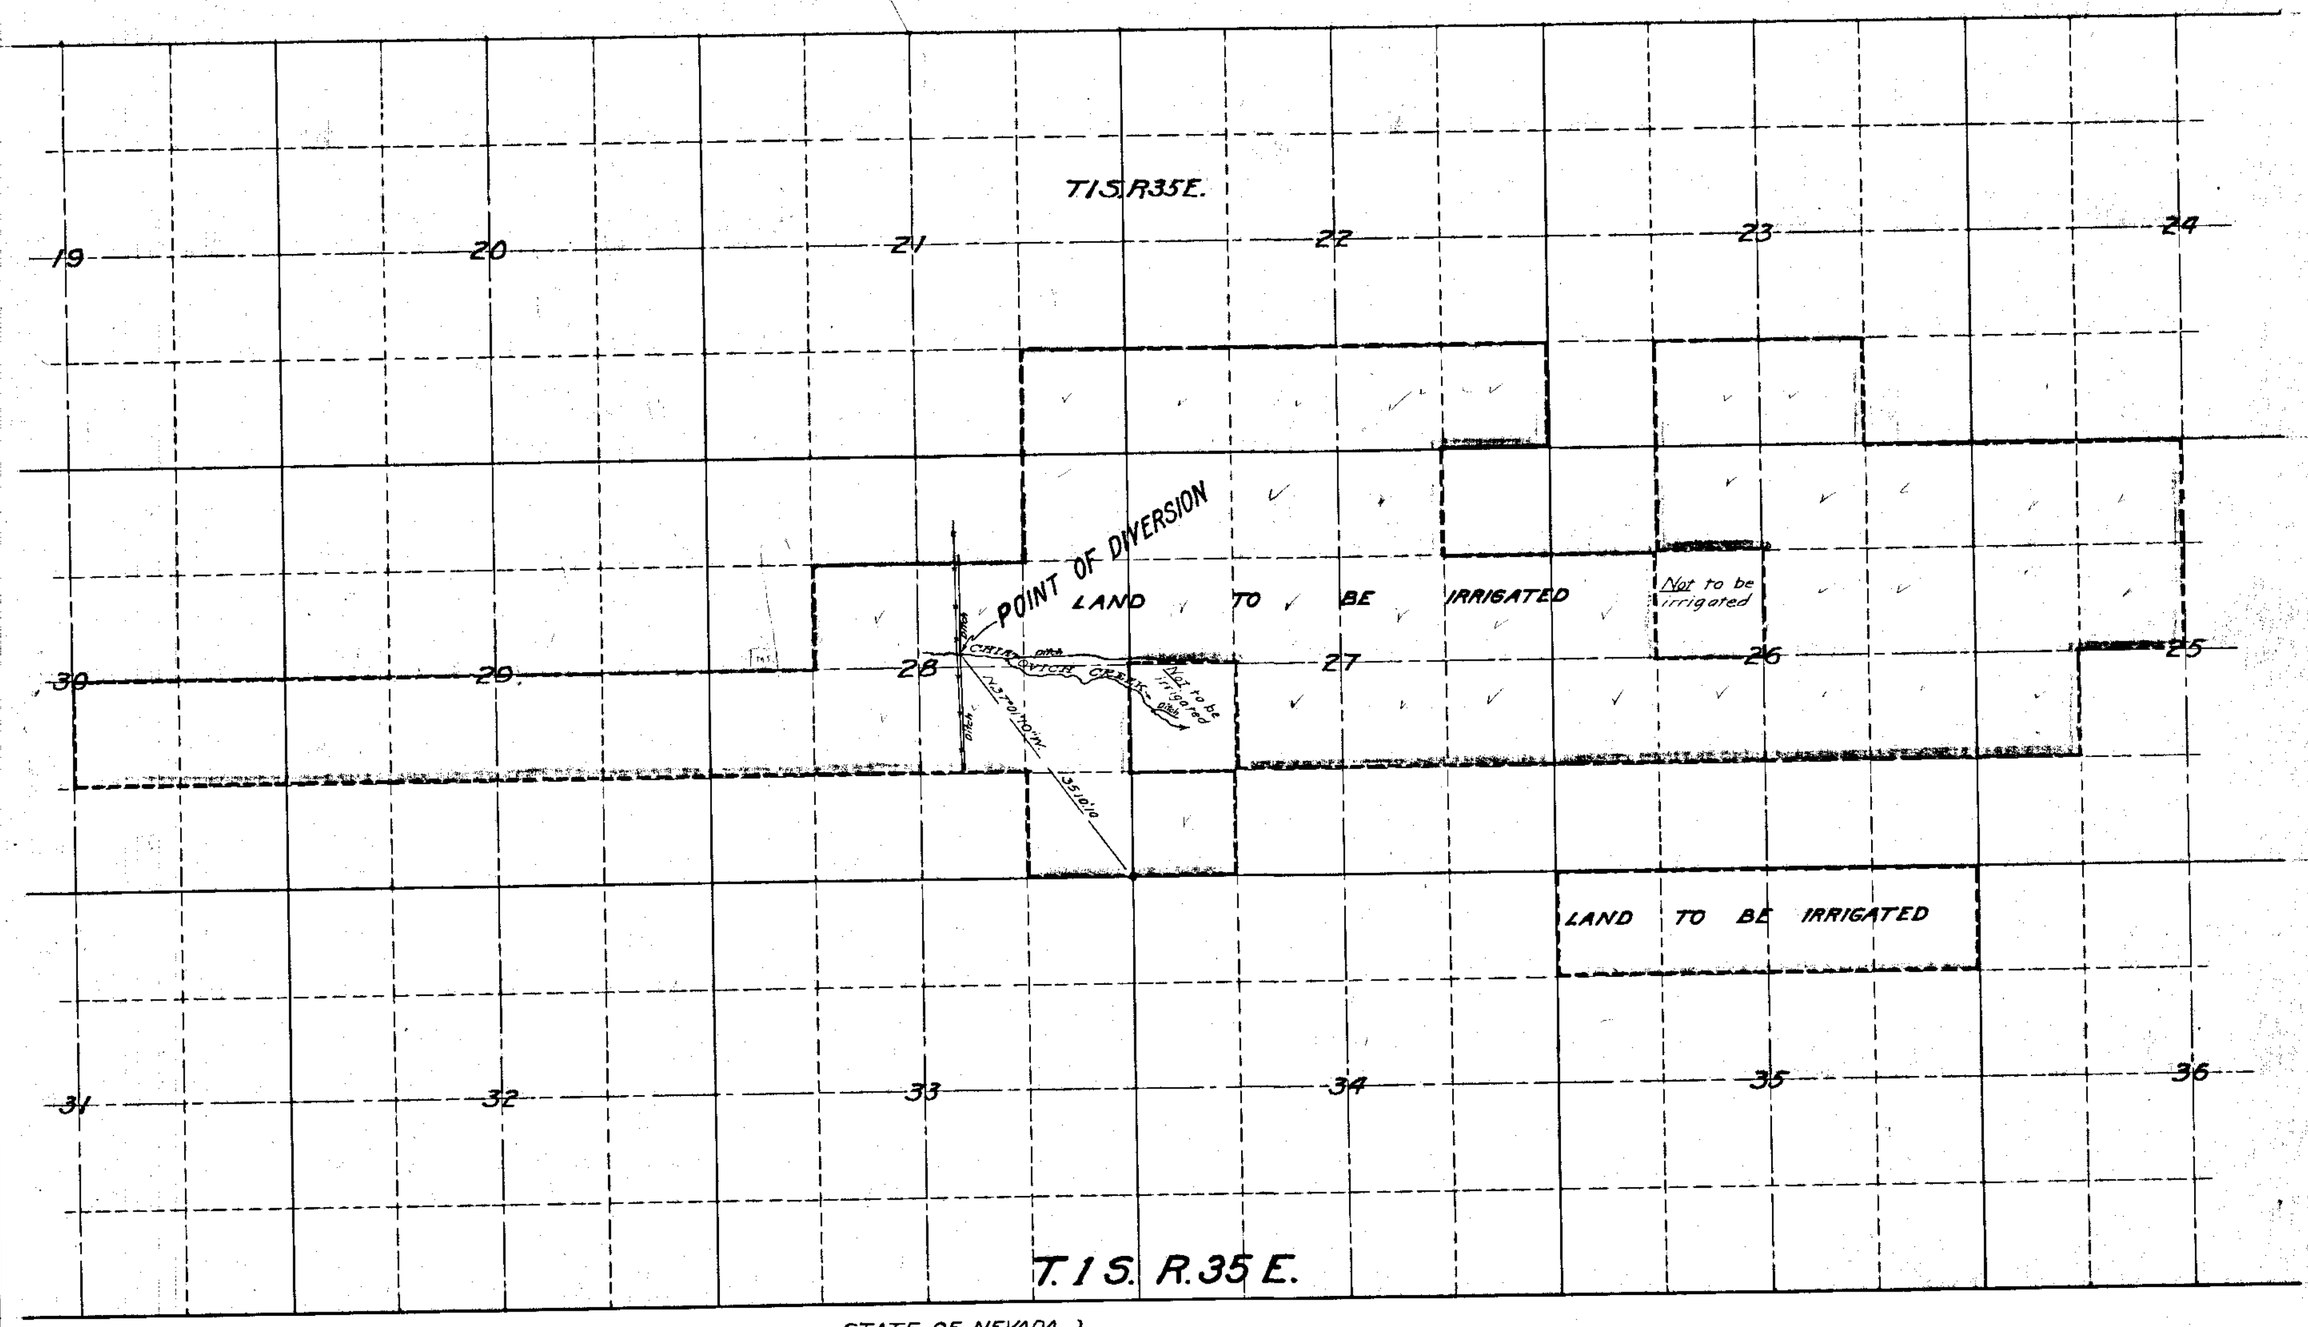

STATE OF NEVADA } SS.
COUNTY OF ORMSBY

I, Harvey M. Payne, being first duly sworn, depose and say that this map has been correctly drawn to the designated scale from the field notes of a survey made by me on September 14, 1935; that it truly and correctly represents the principal point of diversion and land to be irrigated from Chiatovich Creek and its tributaries, Esmeralda County, Nevada, under Application No. 9862.

Harvey M. Payne
WATER RIGHT ENGINEER.

Subscribed and sworn to before me this 16th day of September, 1935.

H. D. Shoemaker
Notary Public in and for
Ormsby County, Nevada.

FILED
September 20, 1935

NOTE:-
Much of the area within the subdivisions shown above marked "land to be irrigated" is already under cultivation and holds vested water rights, all of which will be more specifically set forth on the cultural map accompanying the proof of beneficial use.

N

SCALE: 1in=1000 ft.
986

MAP
TO ACCOMPANY
APPLICATION NO. 9862
FOR
IRRIGATION AND DOMESTIC PURPOSES
FROM
CHIATOVICH CREEK AND TRIBUTARIES
BY
LEO F. SCHMITT, RECEIVER.

SURVEYED AND MAPPED BY HARVEY M. PAYNE, WATER RIGHT ENGINEER

9862