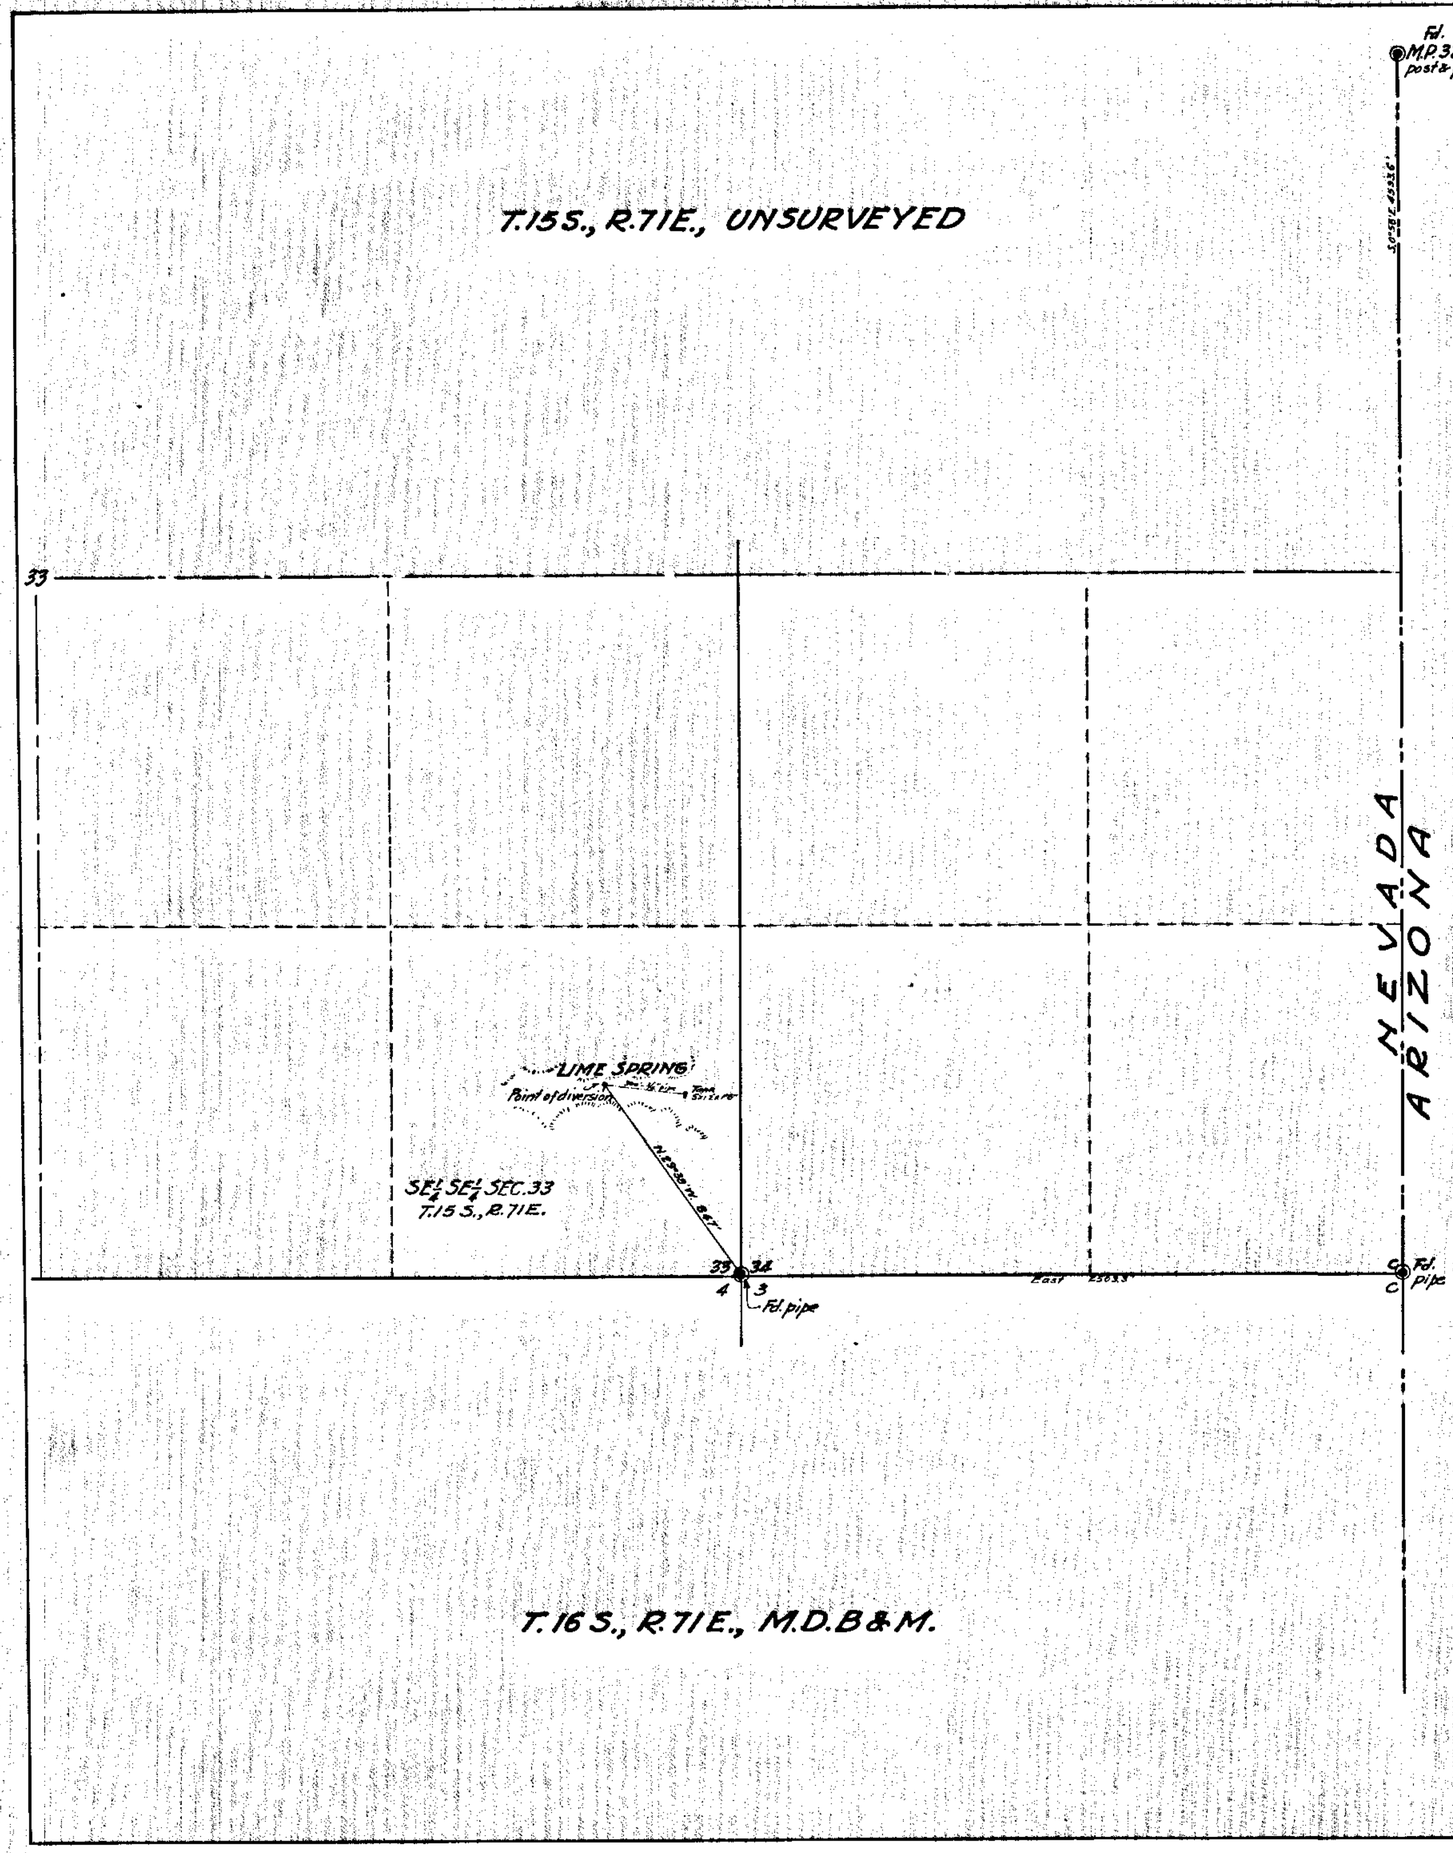


STATE OF NEVADA } ss.
COUNTY OF CLARK

I, C.D. BAKER, being first duly sworn, depose and say that this map, consisting of one sheet, has been correctly drawn to the designated scale from field notes of a survey made under my supervision and direction on the 22nd day of May, 1935; that it truly and correctly represents the location and extent of the proposed works used to divert water from LIME SPRING, in CLARK COUNTY, by ALLEN NAY, for stockwatering purposes. That the proposed point of diversion, the approximate location and size of the diverting channel or other conduit, the place and manner of use, and the location and names of all other works or streams which are crossed by, or connected with the said works, are fully and correctly designated thereon.

C.D. Baker
STATE WATER RIGHT SURVEYOR

Subscribed and sworn to before me this 10th day of June, 1935.

Ethel Gambill
NOTARY PUBLIC IN AND FOR CLARK COUNTY, NEVADA

My commission expires Feb. 19, 1936.

986 C

SCALE 1 in. = 300 FT.

300 0 600 900 1200 1500

Certificate No. 2471 Issued Mar. 13/39

FILED
June 12, 1935
STATE ENGINEER'S OFFICE

MAP TO ACCOMPANY
APPLICATION
TO APPROPRIATE WATER
FOR
STOCK WATERING
BY
ALLEN NAY
FROM
LIME SPRING

9866