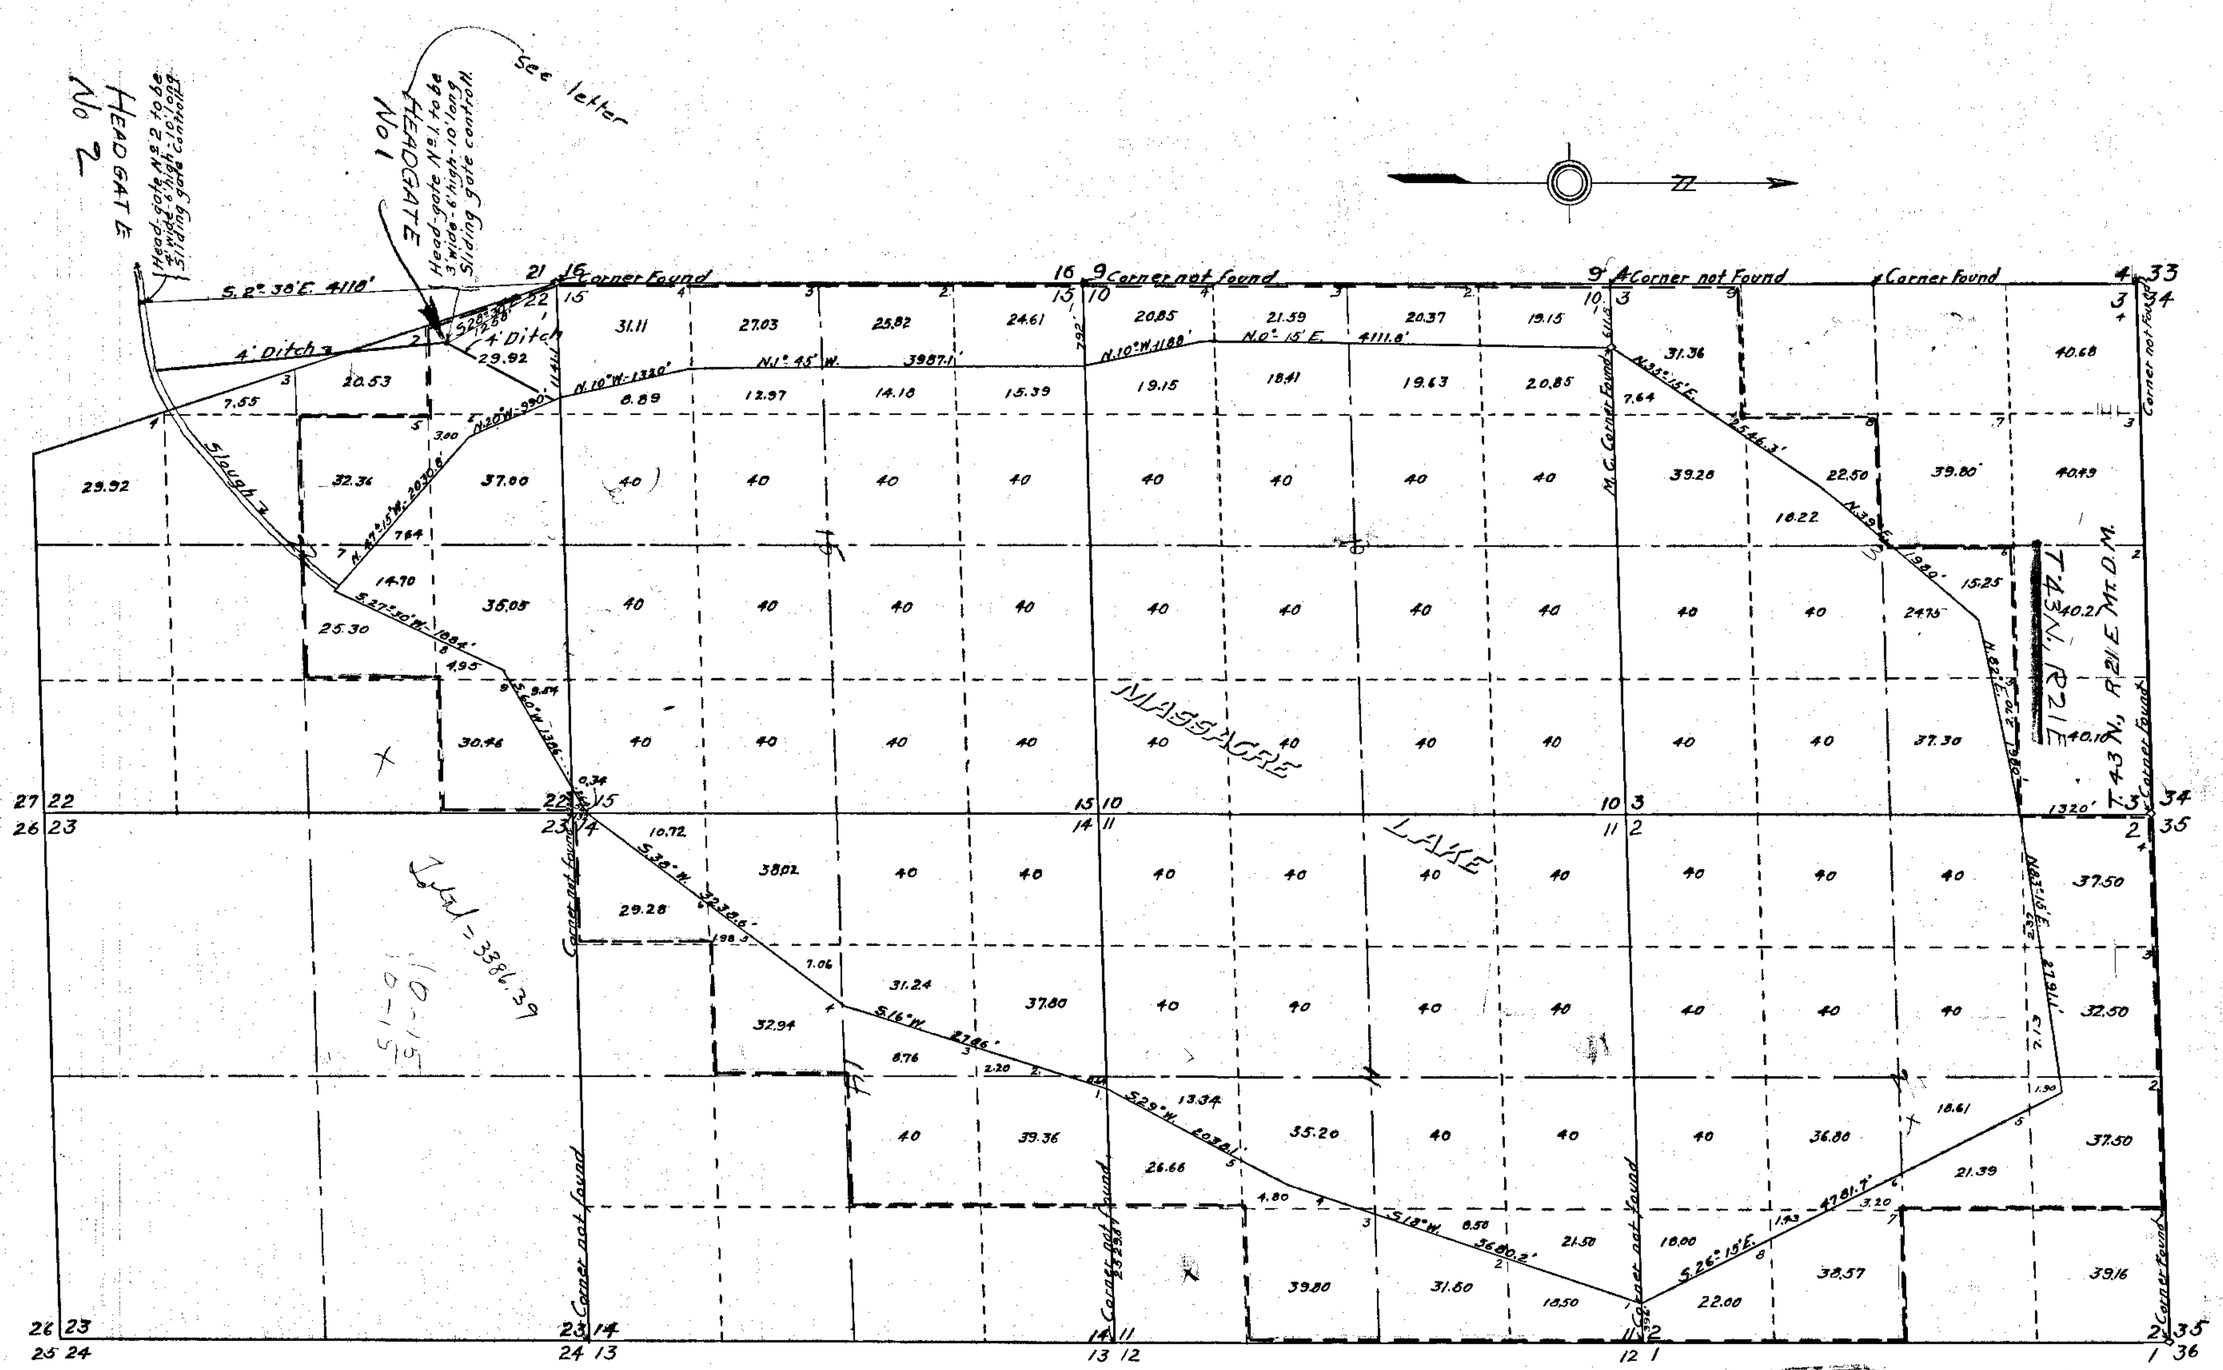

STATE OF OREGON }
COUNTY OF HARNEY } S.S.

I, M.V. Dodge, being first duly sworn, depose and say that this map, consisting of one sheet, has been correctly drawn to the designated scale from field notes of a survey made by me between the 20th day of October and the 25th day of October 1935; that it truly and correctly represents the proposed location and extent of the works used to divert water from Massacre Lake in Washoe County, by W.J. Wadhams, for irrigation and reclamation purposes. That the proposed point of diversion, the approximate location and size of the diverting channel, all reservoirs or basins, the locations and names of all other works which will cross or connect with the proposed works, and the boundary of all lands, showing by 40-acre subdivisions the areas proposed to be irrigated or reclaimed, are fully and correctly designated thereon.

M. V. Dodge
State Water Right Surveyor No. 138

Subscribed and sworn to before me this 25th day of November 1935
W. M. Carnell
County Clerk of Harney County, Oregon.

FILED
November 29 1935
STATE ENGINEER'S OFFICE

9868

STATE ENGINEER
NOV 27 '35
RECEIVED

MAP
TO ACCOMPANY APPLICATION TO
APPROPRIATE WATER FOR IRRIGATION
BY
J. W. WADHAMS
FROM MASSACRE LAKE

9868