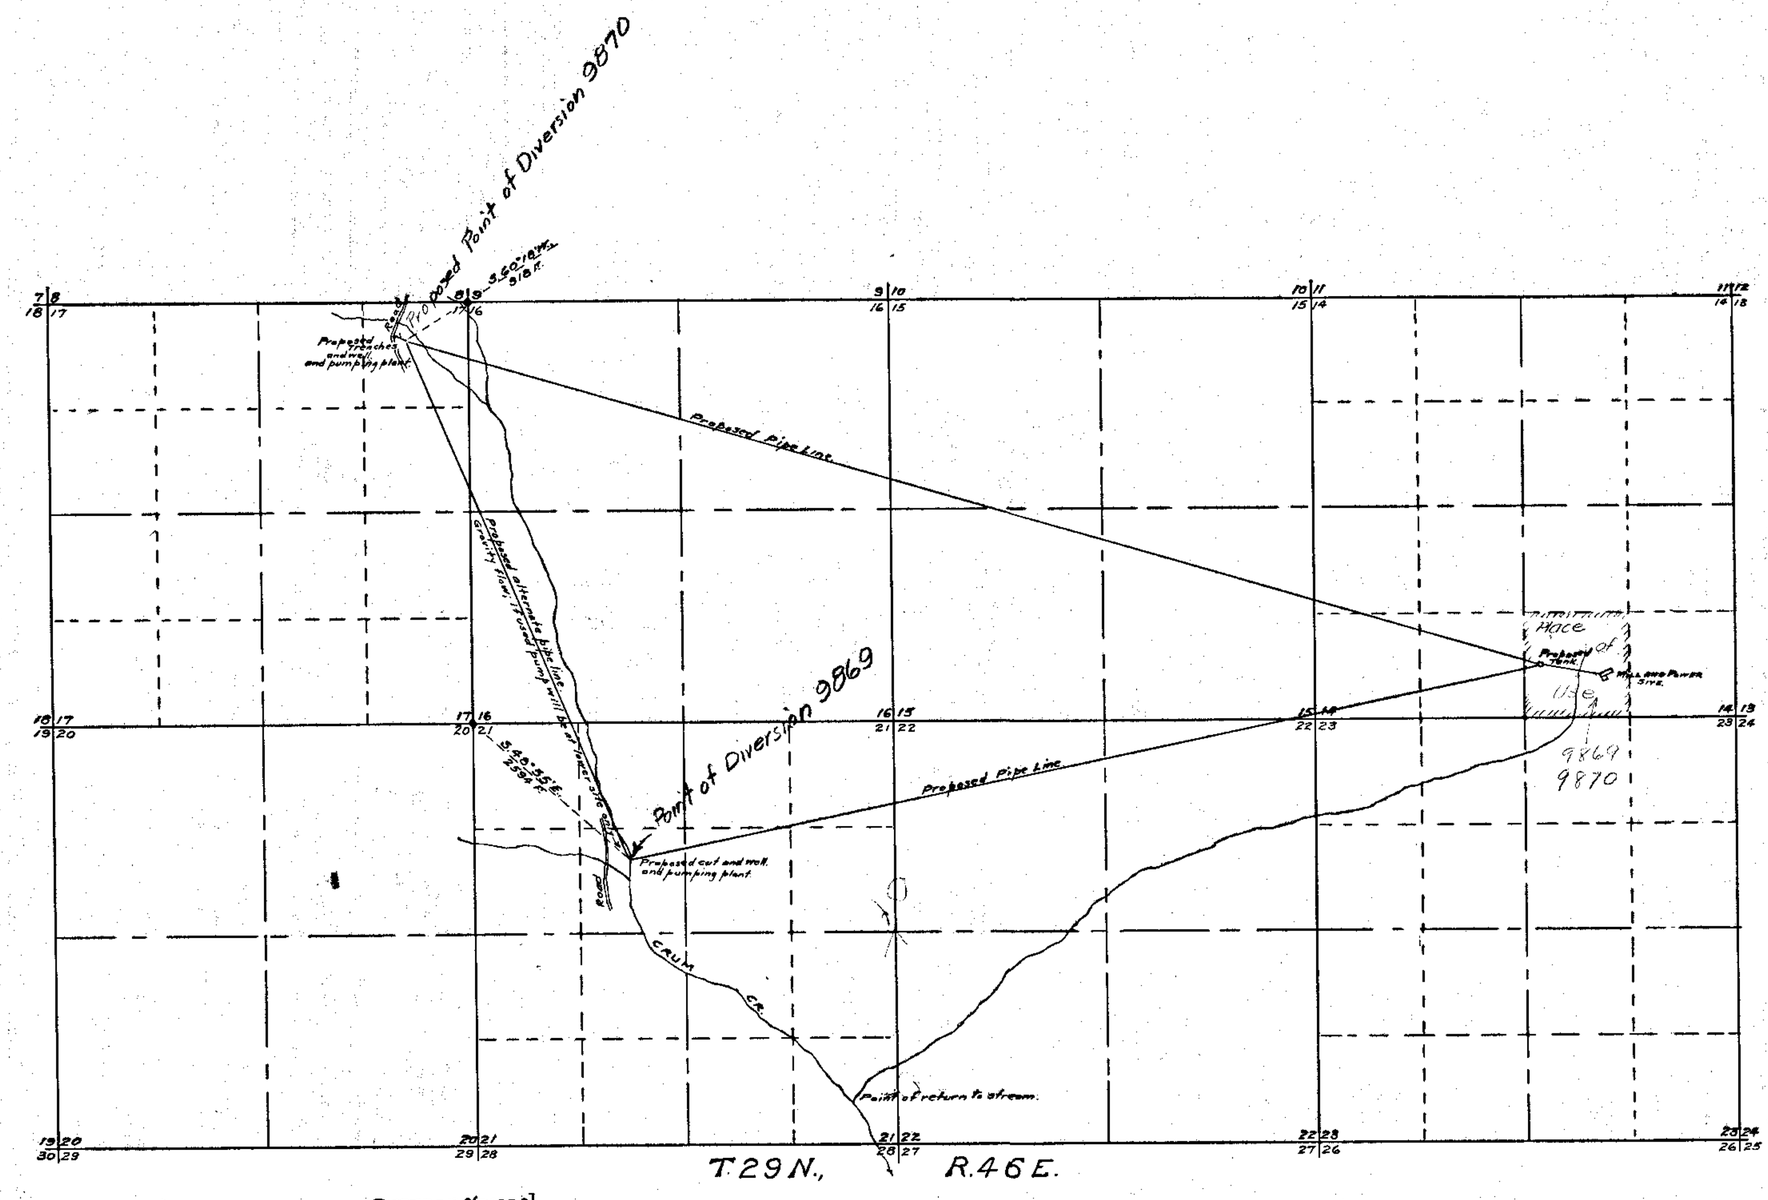

STATE OF NEVADA }
COUNTY OF ELKO } ss.

I, Chas. F. De Armond, being first duly sworn, depose and say that this map, consisting of one sheet, has been correctly drawn to the designated scale from field notes of a survey made by me on the 17th. day of June, 1935; that it truly and correctly represents the location of the works to be used to divert water from springs and underground sources located in Lander County by Ralph McInerny; that the proposed points of diversion and the location of the place of use are fully and correctly designated thereon.

Chas. F. De Armond.
State Water Right Surveyor.

Subscribed and sworn to before me this 18th. day of June, 1935.

D. A. Castle
Notary Public in and for Elko County, Nevada.

FILED
June 19, 1935
STATE ENGINEER'S OFFICE

0 500 1000 2000 3000 4000

9869

MAP
TO ACCOMPANY APPLICATIONS Nos.
TO APPROPRIATE WATER FOR MINING, MILLING
AND DOMESTIC PURPOSES FROM SPRINGS
AND UNDERGROUND SOURCES.
BY RALPH McINERNY BATTLE MOUNTAIN, NEV.
SCALE 1 INCH = 1000 FEET.

Place in 9869 9870