SERIAL Nº	APPLICANT.	Twp	Range	SECTION	PUMP HOUSE	Custom Mill
9871	Boulder Dam Custom	26S	65E	2	N.W. 1/4 of S.W. 1/4	
	Mills Inc.	26S	65E	3		S.E. 1/4 of S.W. 1/4

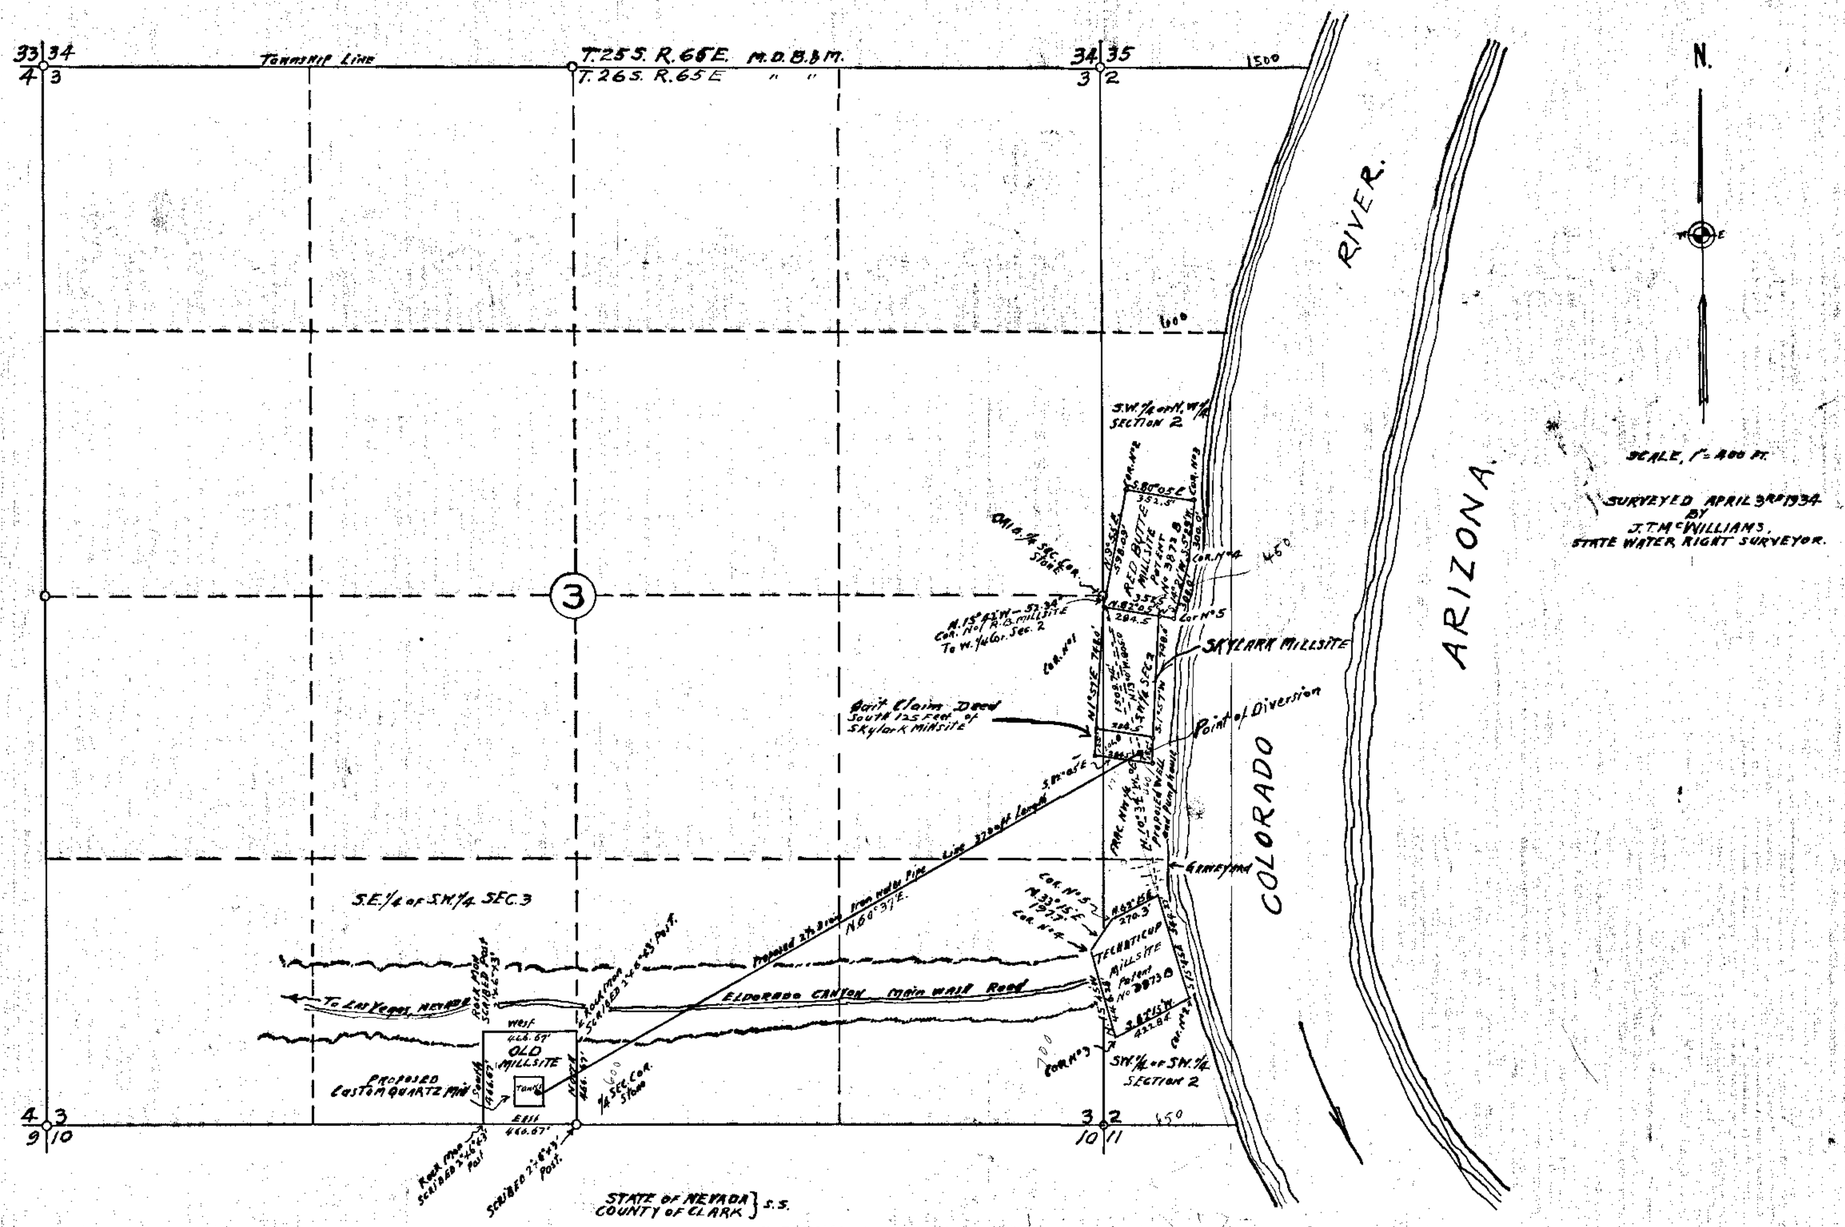

STATE OF NEVADA }
COUNTY OF CLARK } S.S.

J. T. McWILLIAMS, A STATE WATER RIGHT SURVEYOR FOR THE STATE OF NEVADA FIRST BEING DULY SWORN DEPOSE AND SAY THAT THE MAP HEREON IS A TRUE AND ACCURATE PLAT OF THE SUBDIVISIONS OF LAND UPON WHICH THE BOULDER DAM CUSTOM MILLS INC. PROPOSES TO ERECT AND ESTABLISH A PUMPING PLANT, PIPE LINE AND CUSTOM QUARTZ MILL, AS TAKEN FROM THE FIELD NOTES OF SURVEY MADE BY ME, COMPLETED ON THE 25th DAY OF MAY, 1934.

THAT THE MAP AND SURVEY WERE MADE AT THE INSTANCE OF SAID BOULDER DAM CUSTOM MILLS, INC.

J. T. McWilliams
STATE WATER RIGHT SURVEYOR

SUBSCRIBED AND SWORN TO BEFORE ME
THIS 20th DAY OF July 1935

John A. Hendrickson
NOTARY PUBLIC IN AND FOR CLARK COUNTY, STATE OF NEVADA

MY COMMISSION EXPIRES January 23rd 1938

FILED
August 12, 1935
STATE ENGINEER'S OFFICE

PLAT
OF
BOULDER DAM CUSTOM MILLS, INC.
WATER APPLICATION Nº 9871
IN
SECTIONS 2 & 3, TP. 26 S. R. 65 E. M.D.B.&M.
ELDORADO CANYON MINING DISTRICT,
CLARK COUNTY—NEVADA.

9871