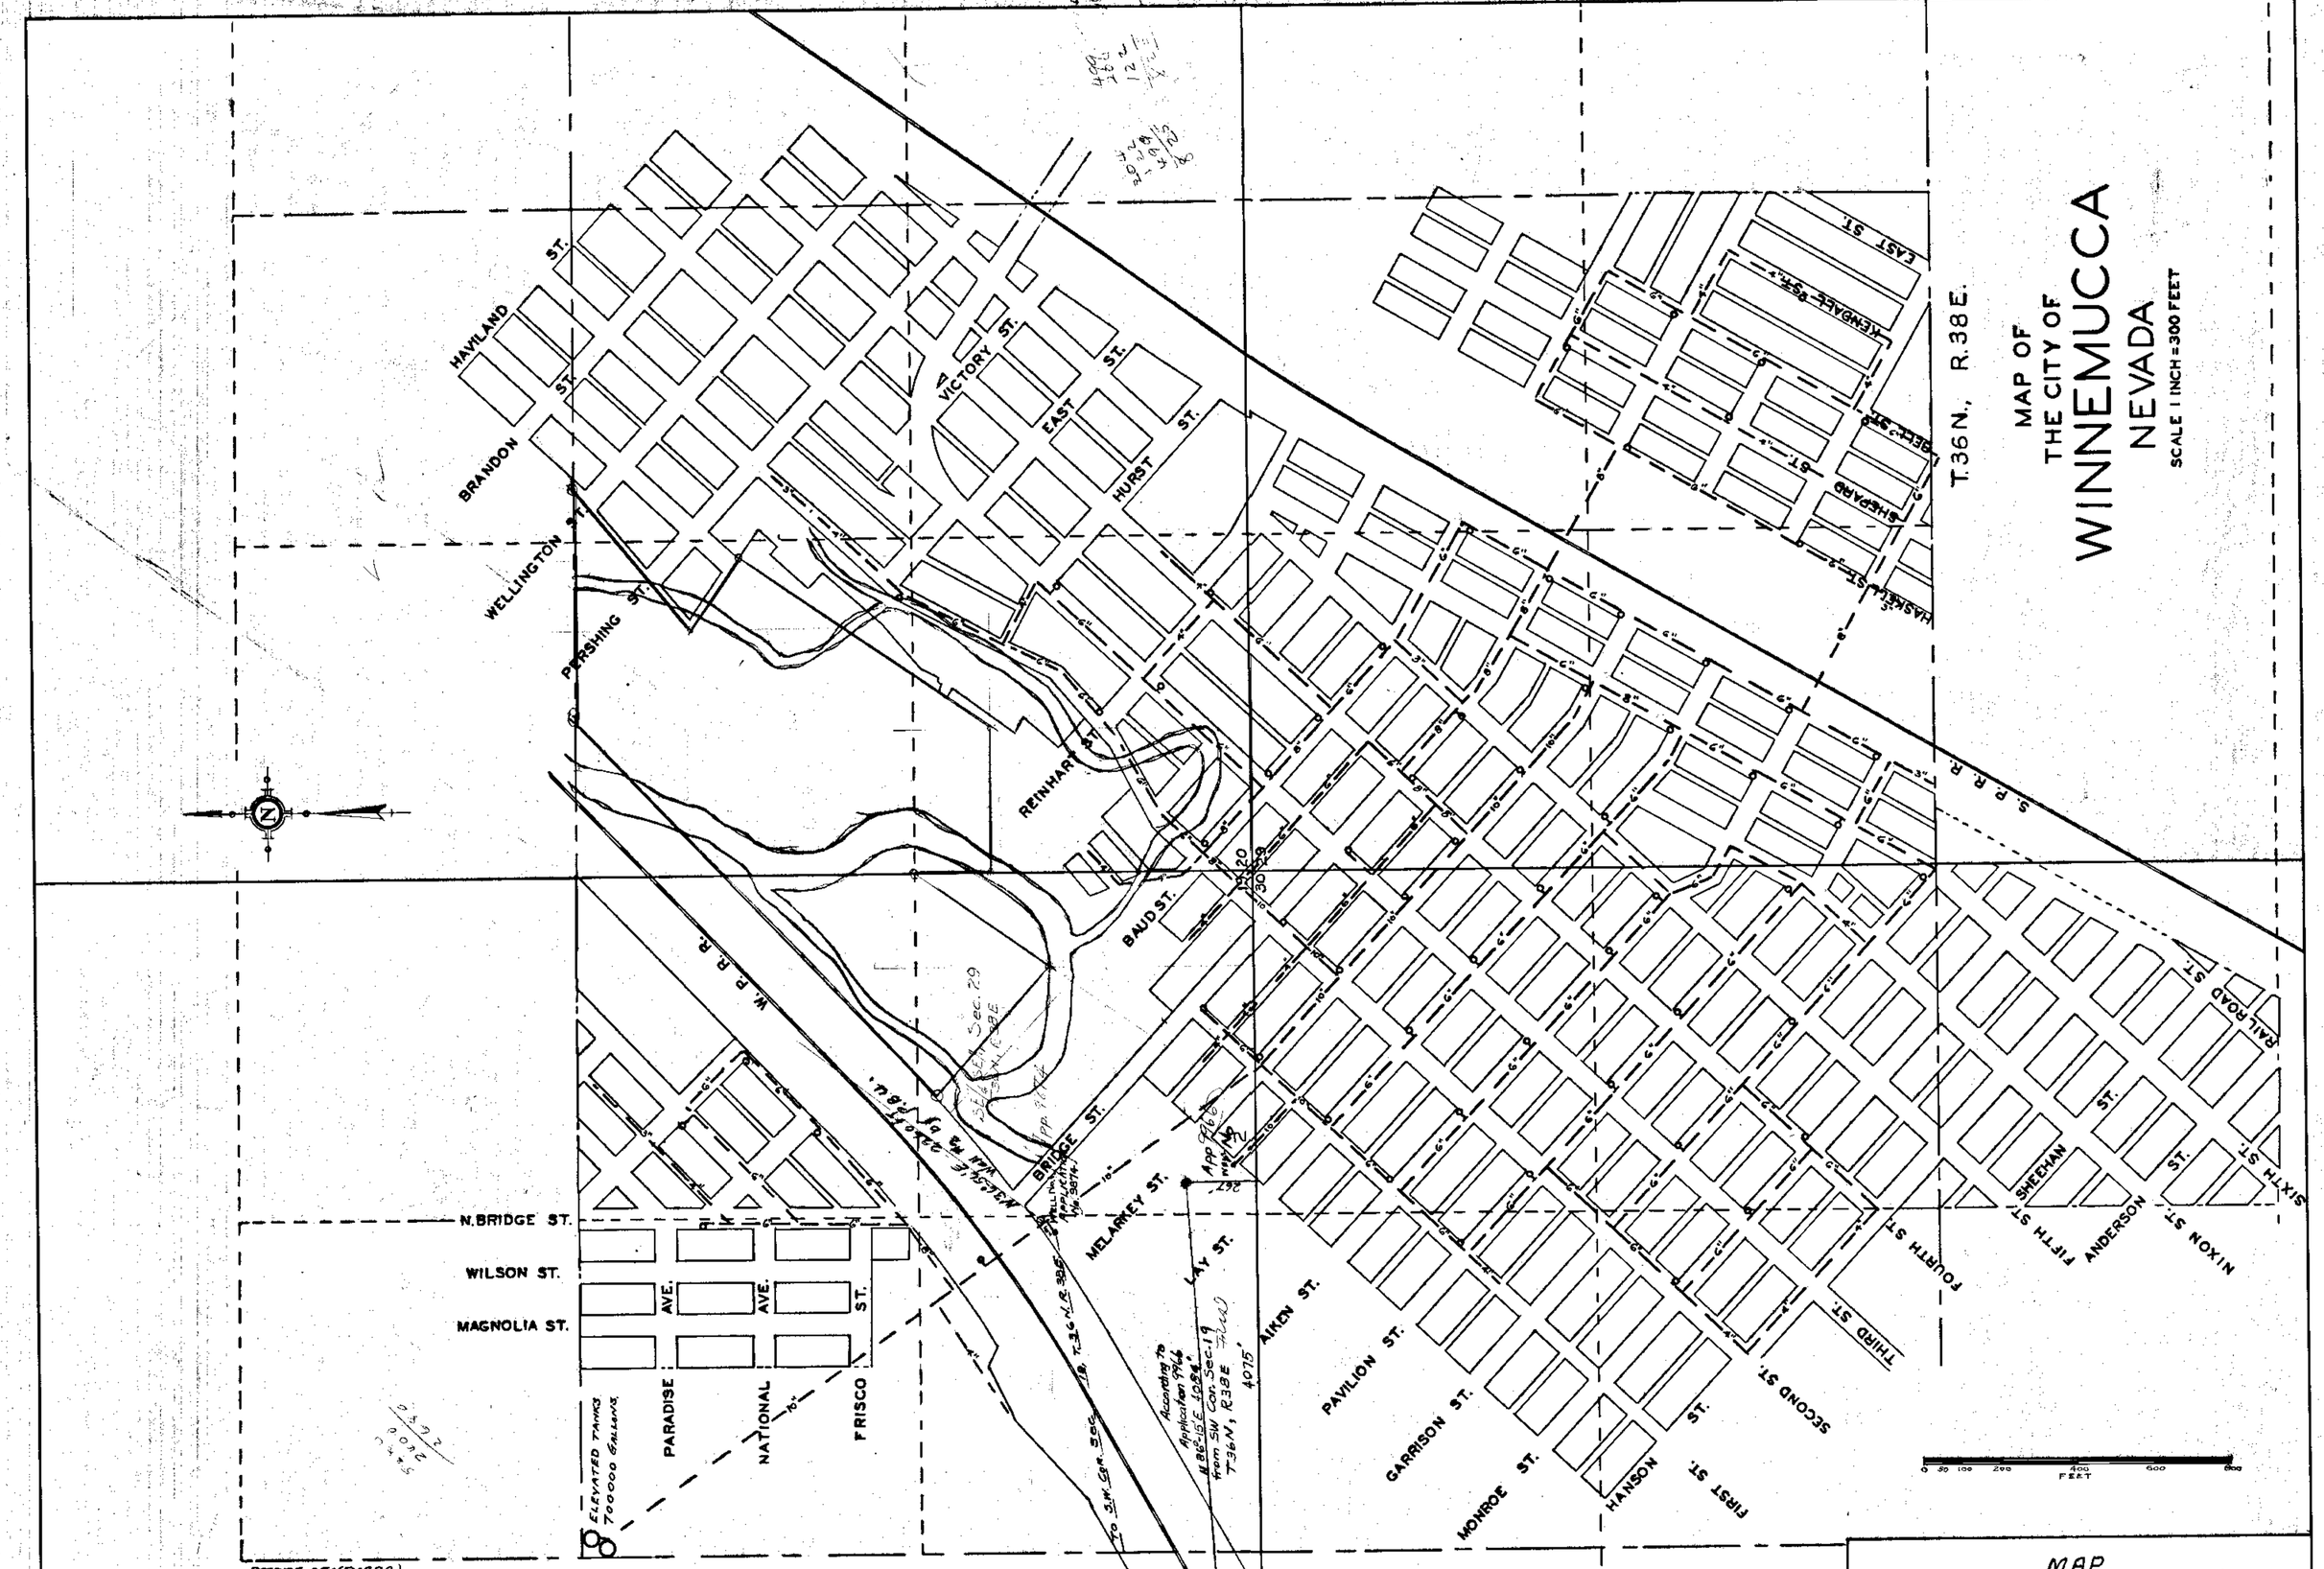


STATE OF NEVADA } ss
COUNTY OF ELKO }

I, Chas. F. DeArmond, being first duly sworn, depose and say, that this map, consisting of one sheet, has been correctly drawn to the designated scale from field notes of a survey made by me on the 24th. day of October, 1935; that it truly and correctly represents the location and extent of the works to be used to divert water from underground sources in Humboldt County by the City of Winnemucca for municipal purposes; that the proposed point of diversion, places and manner of use, are fully and correctly designated thereon, the places of use including residences, places of business, public places, and property within the SE¼ Sec. 19, SW¼, S½NW¼, W½SE¼, Sec. 20, NW¼, N½SW¼, Sec. 29, and E½ Sec. 30, all in T.36N., R.38E. M.D.M.

Subscribed and sworn to before me this 29th. day of October, 1935.

Chas. F. DeArmond.
State Water Right Surveyor.

Notary Public in and for Elko County, Nevada.

LEGEND.
FIRE HYDRANTS.
C.I. PIPE LINES.
SERVICES NOT SHOWN.
PIPE LINES TO BE EXTENDED TO OTHER BLOCKS AS GROWTH OF CITY REQUIRES.

FILED
Nov. 1, 1935

2798' Aug. 11, 1944

MAP
TO ACCOMPANY APPLICATION NO. 9874
TO APPROPRIATE WATER FROM UNDERGROUND SOURCES THROUGH WELL NO. 1 BY THE CITY OF WINNEMUCCA, NEVADA.
SCALE 1 INCH = 300 FEET

9966 Place in → 9874