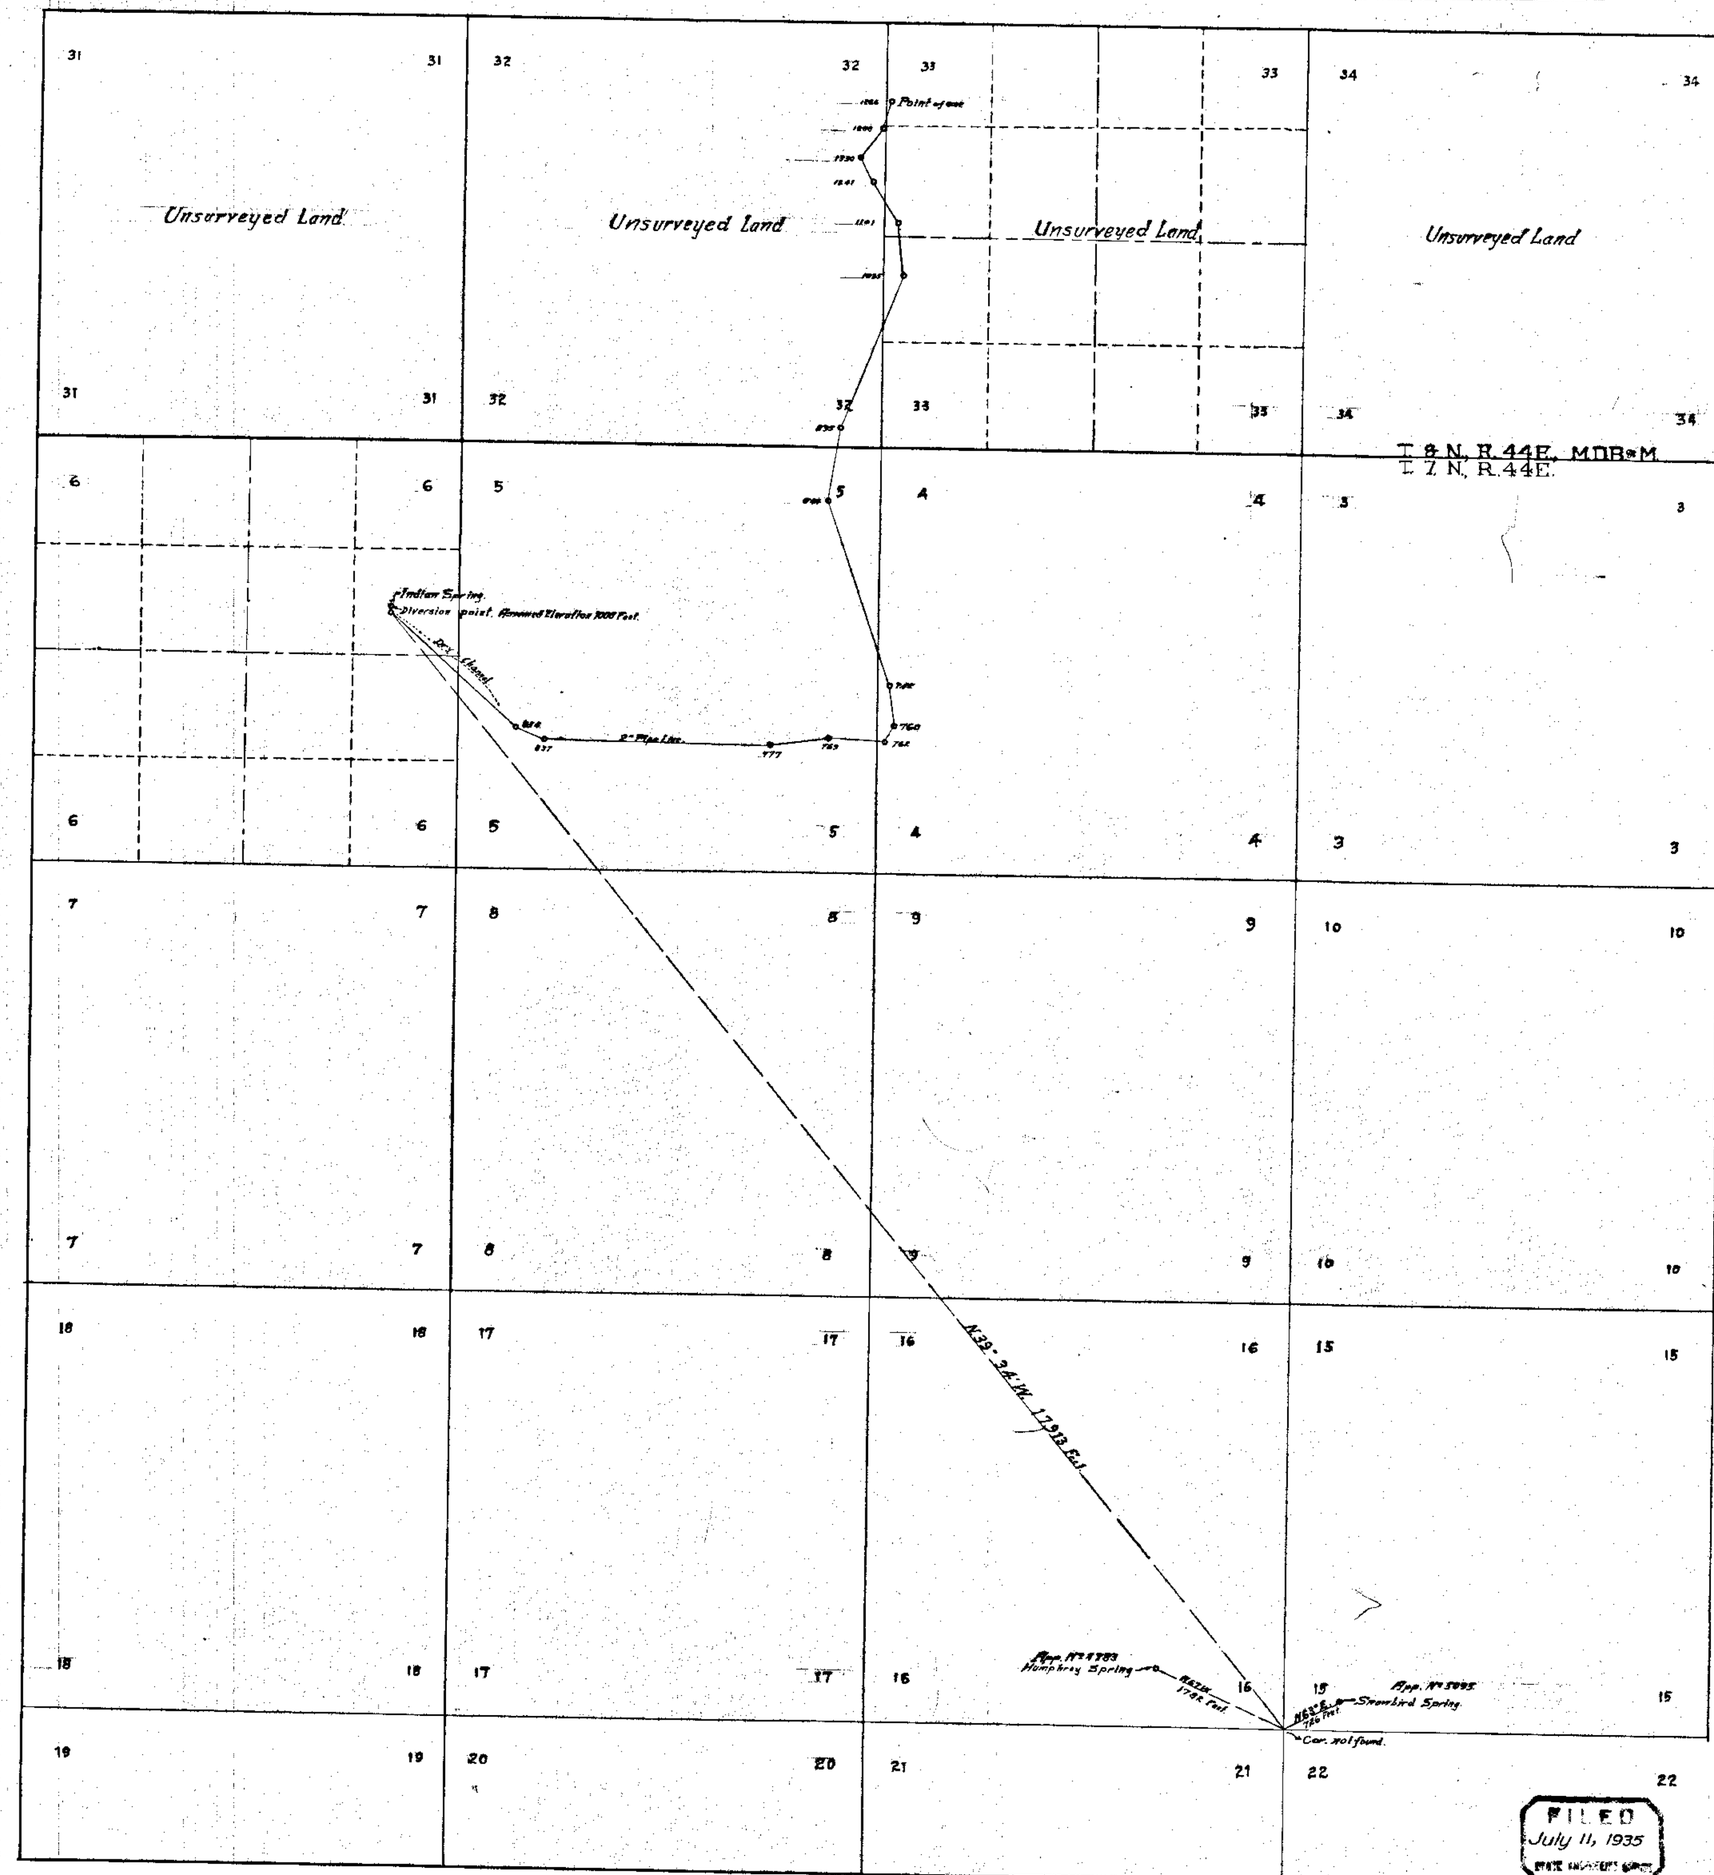

Magnetic Dec. 17°15' E.

State of Nevada } S.S.
County of Nye }

I, A. E. Smith, being first duly sworn, depose and say that this map consisting of one sheet, has been correctly drawn to the designated scale from field notes of a survey made by me between the first day of July, and the seventh day of July, 1935, that it truly and correctly represents the location and extent of the proposed works used to divert water from Indian Spring, in Nye County, by Lester F. Scott Jr., for Mining, Milling and Domestic purposes. That the proposed point of diversion and use, the location of the Mine, Mill and Camp, the approximate size of the diverting conduit, and the location and name of all other work or streams which are crossed by or connected with said works, are fully and correctly designated hereon.

A. E. Smith
State Water Right Surveyor.

Subscribed and sworn to before me this tenth day of July, 1935.

Mrs. Ruth Southworth
Notary Public in and for Nye County, Nevada.

My commission expires December 29th, 1938.

1000 2000 3000 4000 Feet

9875

FILED
July 11, 1935

MAP

To Accompany Application to Appropriate Water for Mining, Milling and Domestic purposes by

Lester F. Scott Jr.

from

Indian Spring.

9875