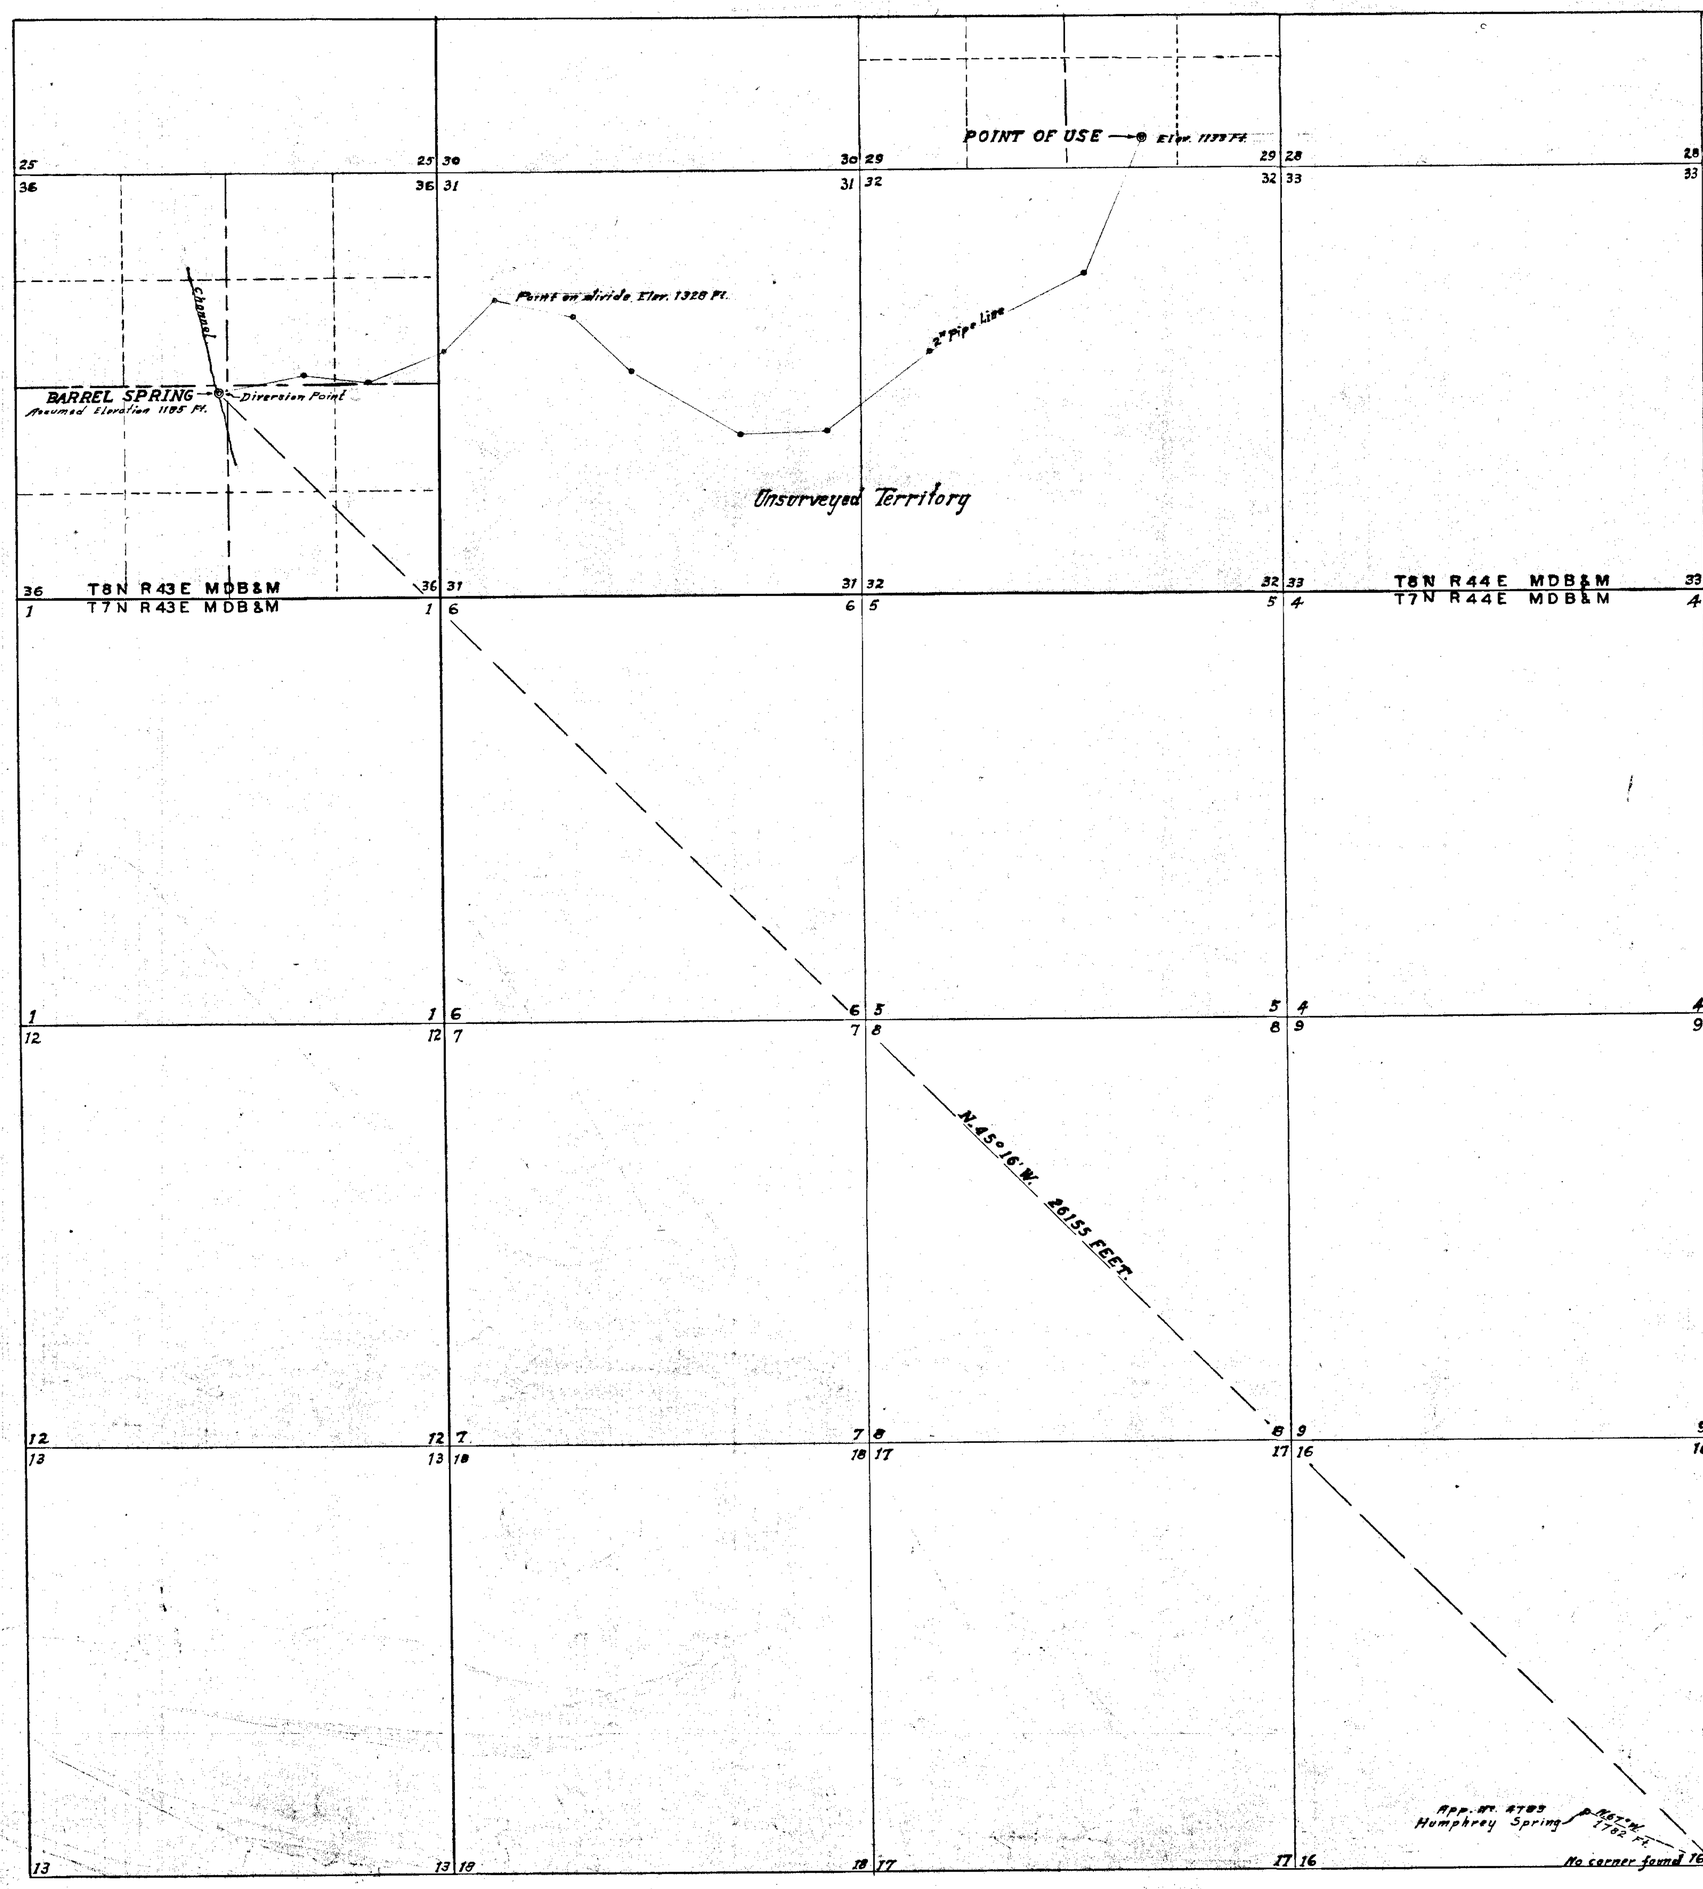

State of Nevada } SS
County of Nye }

I, A.E. Smith, being first duly sworn, depose and say that this map consisting of one sheet, has been correctly drawn to the designated scale from field notes of a survey made by me between the twenty eighth day of October, and the first day of November, 1935; that it truly and correctly represents the location and extent of the proposed works used to divert water from Barrel Spring, in Nye County, by Clarence Shockley, for Mining, Milling and Domestic purposes. That the proposed point of diversion and uses, the location of the Mine, Mill and Camp; the approximate size of the diverting conduit, and the location and name of all other work or streams which are crossed by or connected with said works, are fully and correctly designated hereon.

A.E. Smith.
State Water Right Surveyor.

Subscribed and sworn to before me this fifth day of November, 1935.

Mrs. Ruth Southworth
Notary Public in and for Nye County, Nevada.

My commission expires Dec. 29, 1938

9894

1000 2000 3000 4000 5000 Feet

FILED
December 2, 1935
WATER RIGHTS OFFICE

OFFICE STATE ENGINEER
DEC 2 1935
RECEIVED

MAP

TO ACCOMPANY APPLICATION TO APPROPRIATE WATER FOR MINING, MILLING, AND DOMESTIC PURPOSES, BY CLARENCE SHOCKLEY FROM BARREL SPRING.

9894