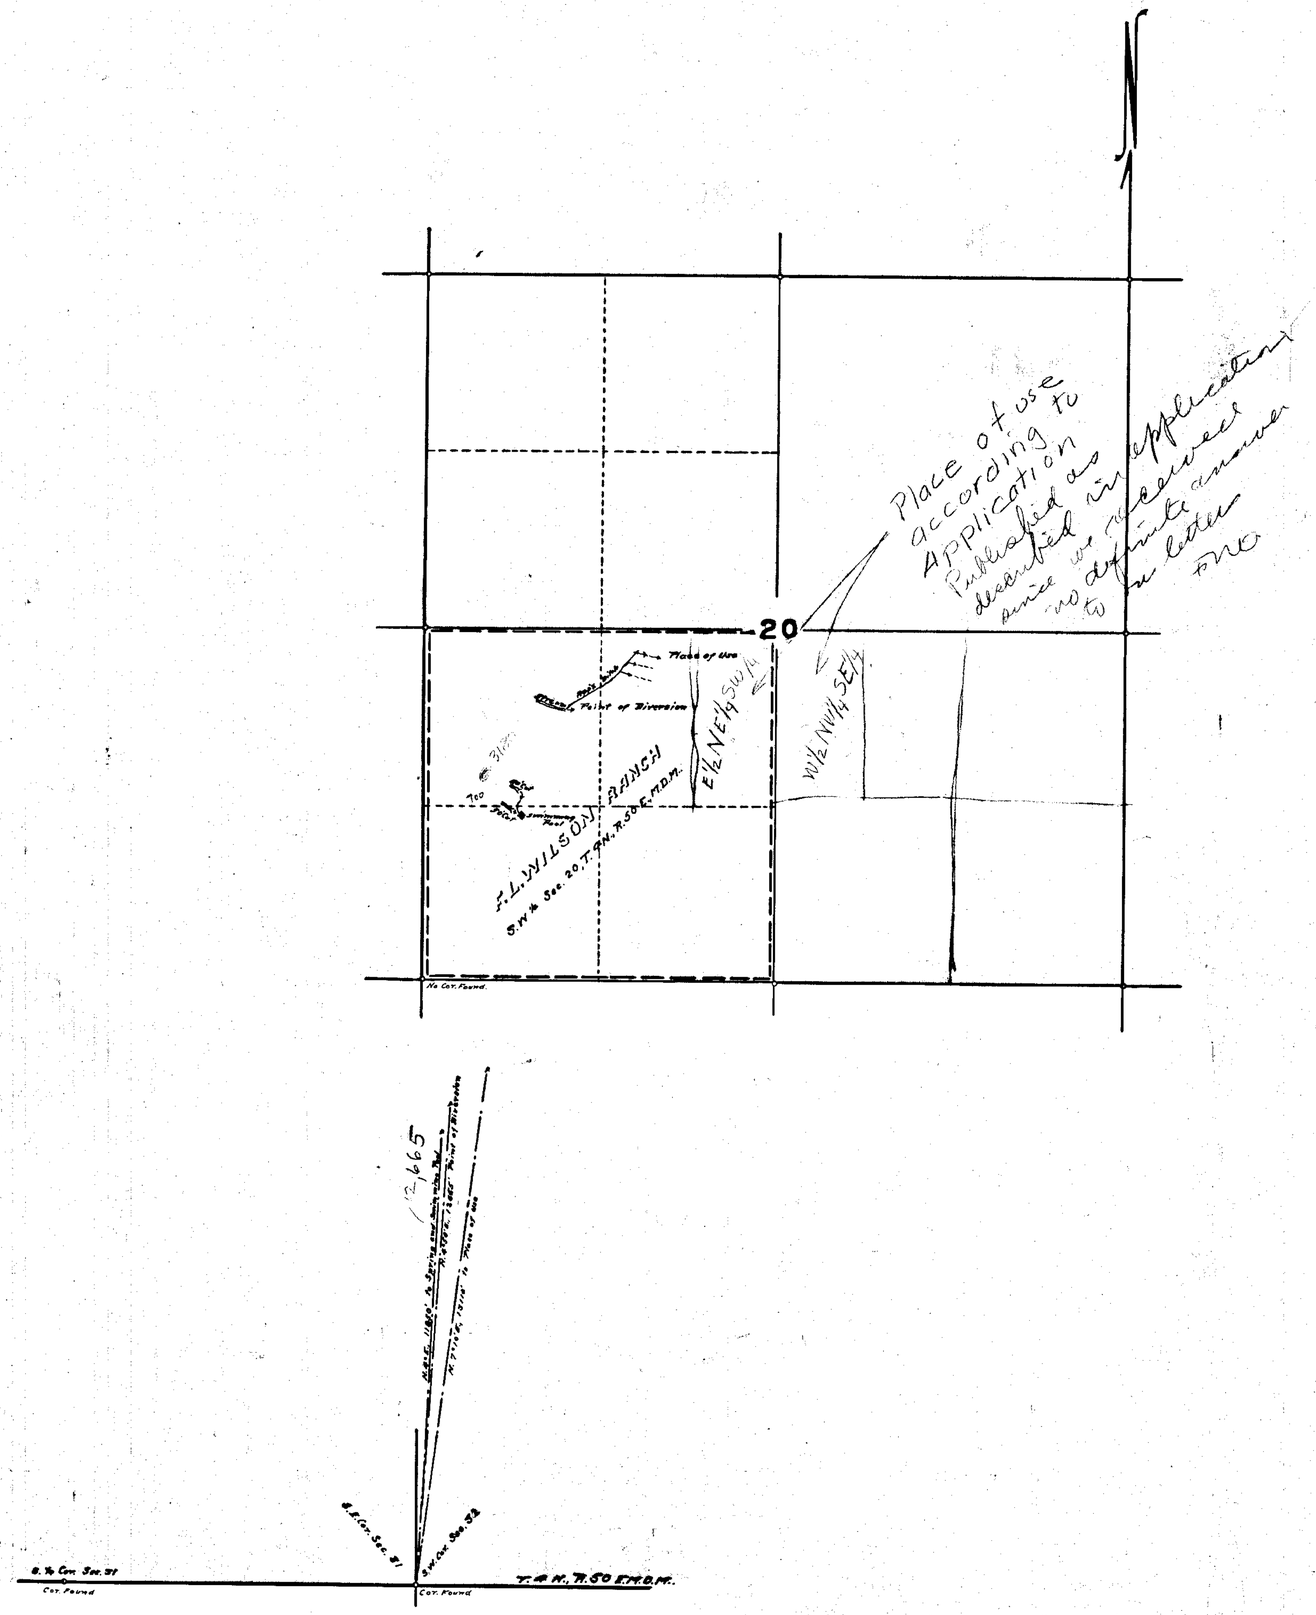

STATE OF NEVADA
COUNTY OF ESMERALDA } ss.

I, Ed. S. Giles, being first duly sworn, depose and say that this map, consisting of one sheet, has been correctly drawn to the designated scale from the field notes of a survey made by me on the 23rd day of January, 1936; That it truly and correctly represents the proposed location and extent of the works used to divert water from Warm Springs, in Nye County, by Fred L. Wilson for Agricultural Purposes; That the proposed point of diversion, the approximate location of the diverting pipe line or ditch, the location and names of all other works which will cross or connect with the proposed works and the boundaries of all lands shown by forty acre subdivisions, the location of the proposed diversion, development and place of use, are fully and correctly designated thereon.

Ed. S. Giles
STATE WATER RIGHT SURVEYOR.

Subscribed and Sworn to before me this 28th day of January, 1936.

Amy Robinson
Clerk of District Court.

See letter to Quincy C
Feb 28, 1936
9895
See letter Feb 14, 1936
re-location of lands to be irrigated FNO.

Scale 1in = 600 ft.

0 ft. 600 1200 1800 2400

MAP TO ACCOMPANY
APPLICATION TO APPROPRIATE WATER
FOR
IRRIGATION
BY
F. L. WILSON and Iva Wilson
FROM
WARM SPRINGS.

FILED
January 30, 1936
STATE ENGINEER'S OFFICE

9895

SECTION	SUB DIVISION	TOWN SHIP	RANGE	CULTIVATED ACREAGE	DESCRIPTION OF CULTURE	DATE OF FIRST CULTURE
20	SW4,SE4,NW4	4N	50E	0.20	ALFALFA	
"	NW4,NE4,SW4	"	"	2.00	"	
"	NE4,NE4,SW4	"	"	3.00	"	
"	NW4,NW4,SE4	"	"	2.50	"	
				7.70		

NOTE

ALL ARE PORTIONS OF THE ABOVE SUBDIVISIONS subdivisions

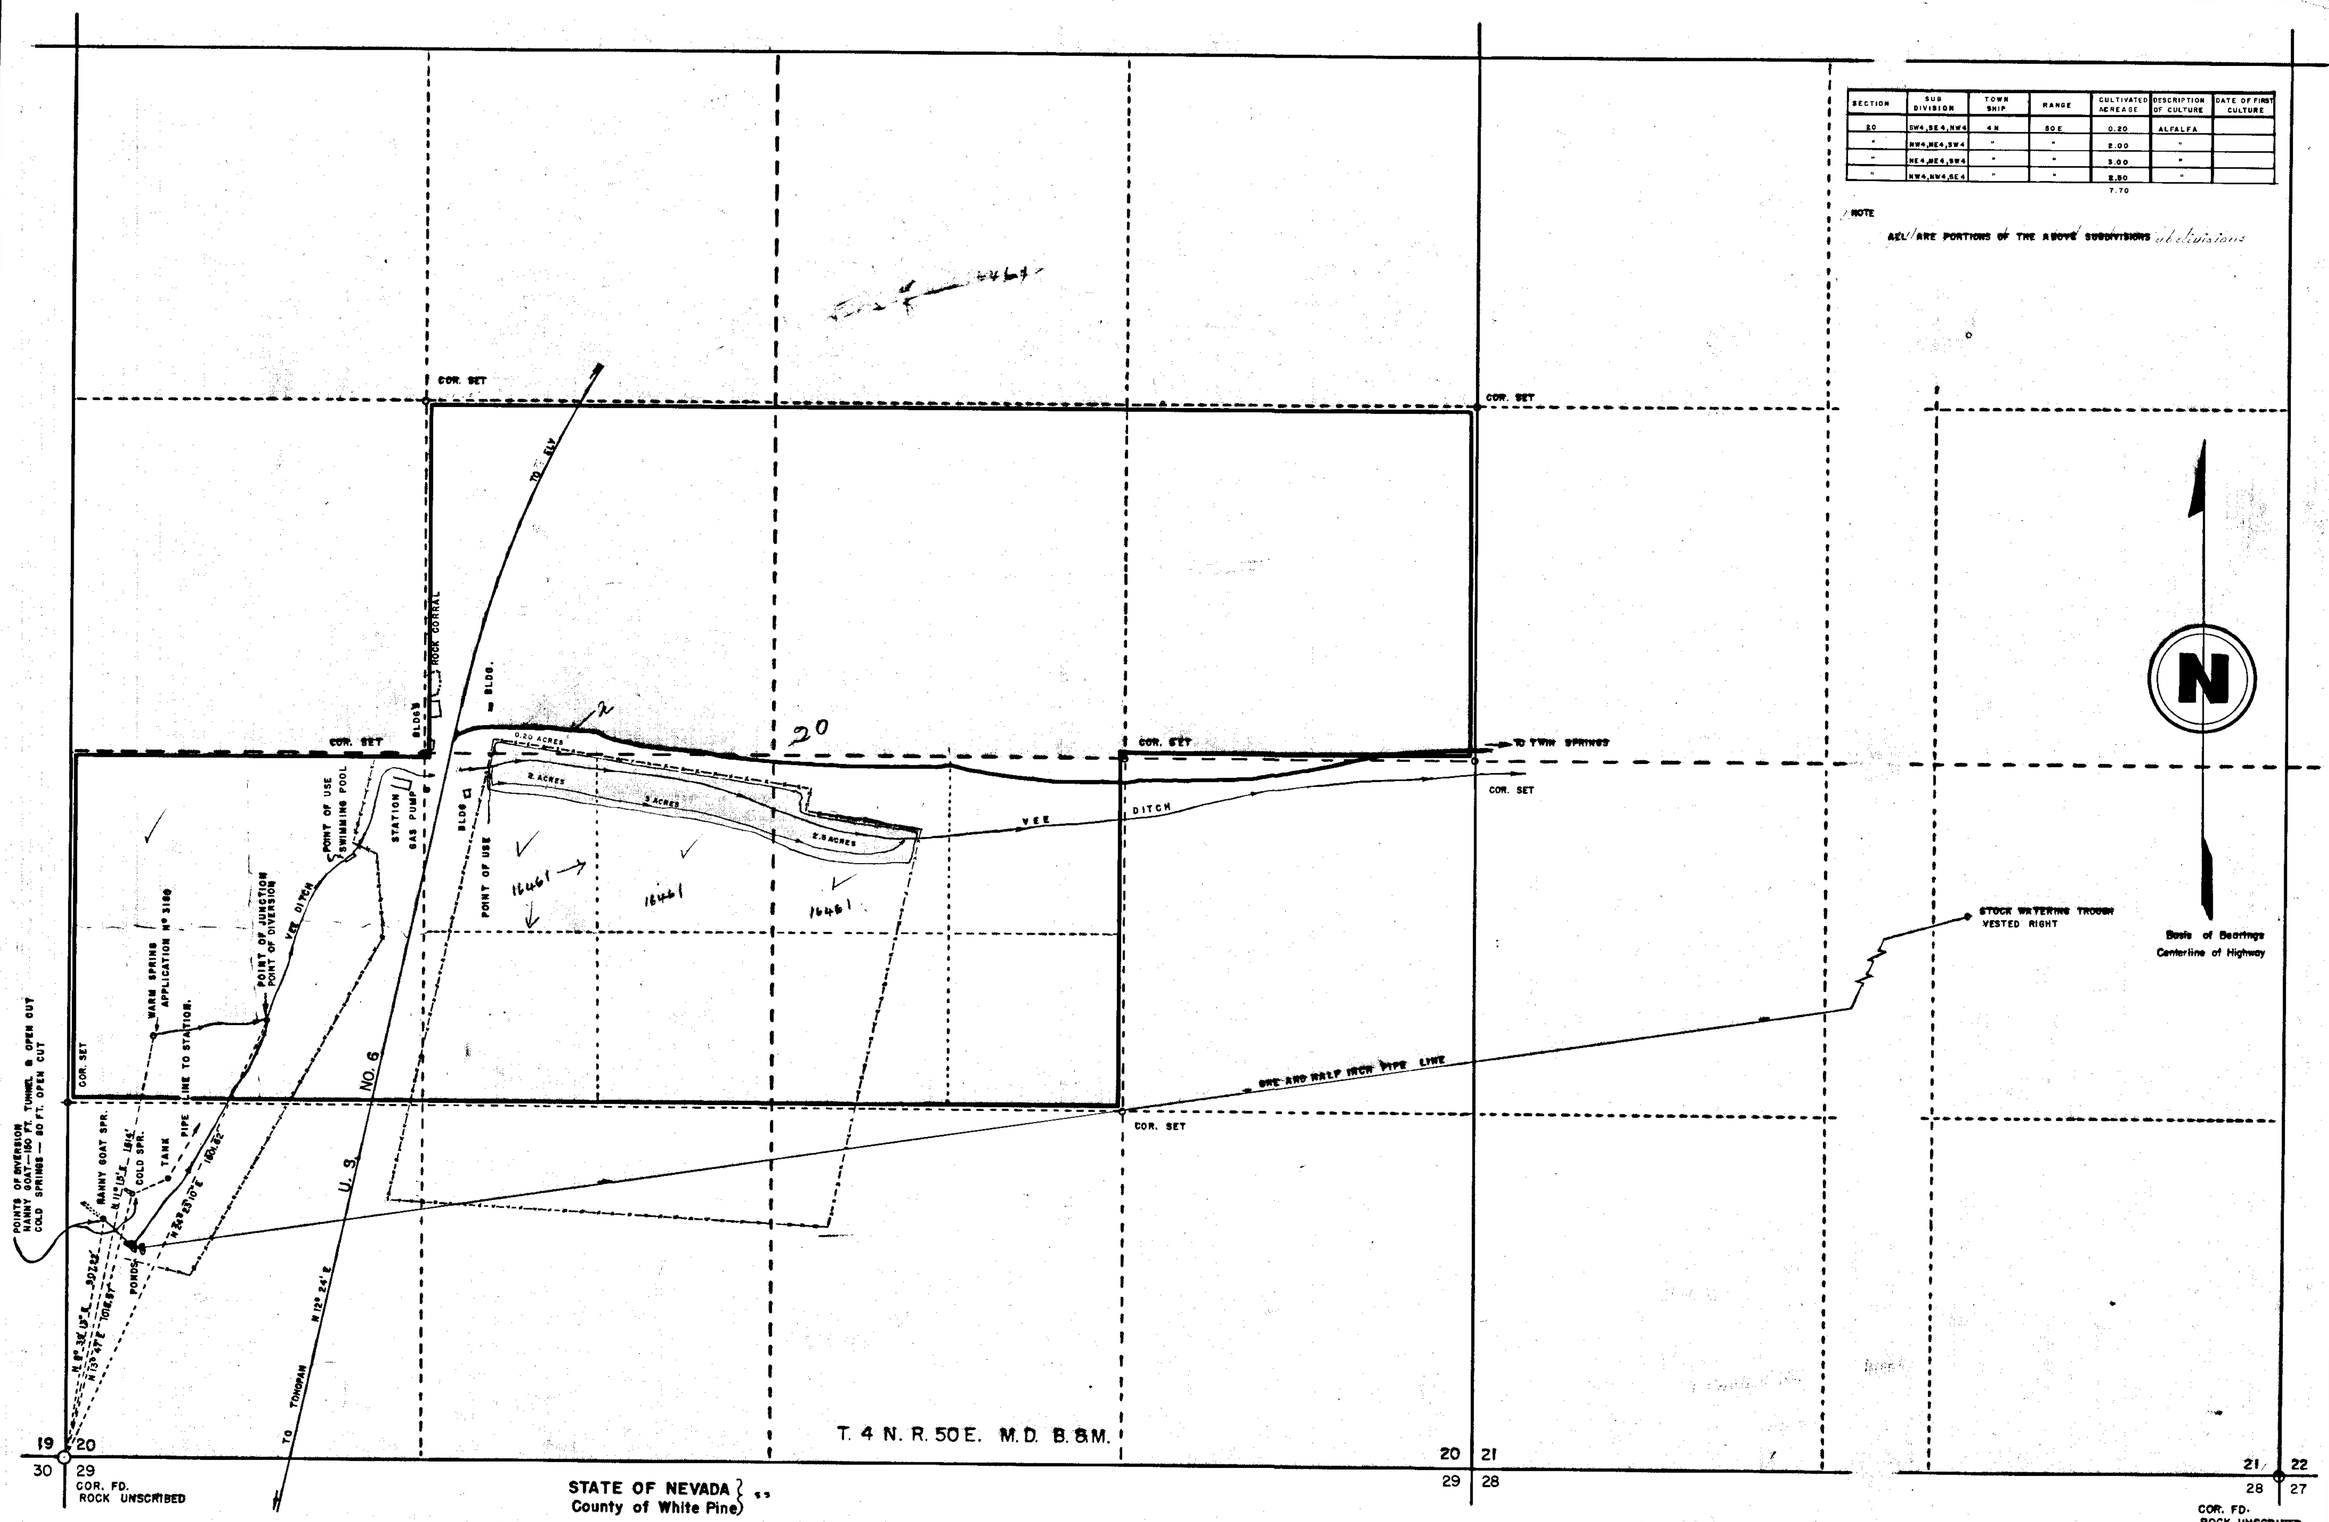

STATE OF NEVADA } ss
County of White Pine

I, J.V. Caselli, being duly sworn, depose and say that this map, consisting of one sheet, inclusive has been correctly drawn to the designated scale from field notes of a survey made by me between the 19th day of Aug. & 21st day of Aug, 1954, that it truly and correctly represents the proposed location and extent of the works used to divert water from Warm Springs in Nye County by (Joe B. & Raymond F. Fallini) for irrigation purposes. That the proposed point of diversion, the approximate location and size of the diverting channel, all reservoirs or basin, the location and names of all other works which will cross or connect with the proposed works and the boundary of all land showing by 40 acre subdivisions the areas proposed to be irrigated are fully and correctly designated thereon.

J.V. Caselli
State Water Right Surveyor

Subscribed and sworn to before me this 17th day of Sept. 1954

Nancy Miller
Notary Public in and for White Pine County, Nevada

Certificate No. 4213 Issued Feb. 14, 1955

16461 → CERTIFICATE NO. 5048 ISSUED Nov. 23, 1960

FILED
OCT 11 1954
STATE ENGINEER'S OFFICE

OFFICE STATE ENGINEER
OCT 11 '54
RECEIVED
ANS.

OFFICE STATE ENGINEER
SEP 20 '54
RECEIVED
ANS.

MAP TO ACCOMPANY
PROOF OF BENEFICIAL USE UNDER
APPLICATION NO. 9895
FOR IRRIGATION
FROM
WARM SPRINGS
BY
JOE B. & RAYMOND F. FALLINI
TONOPAH NEVADA

SCALE 1" = 300'

SURVEYED BY—
J.V. CASELLI L.S. ELY, NEVADA

16461 - 9895