Sec 13

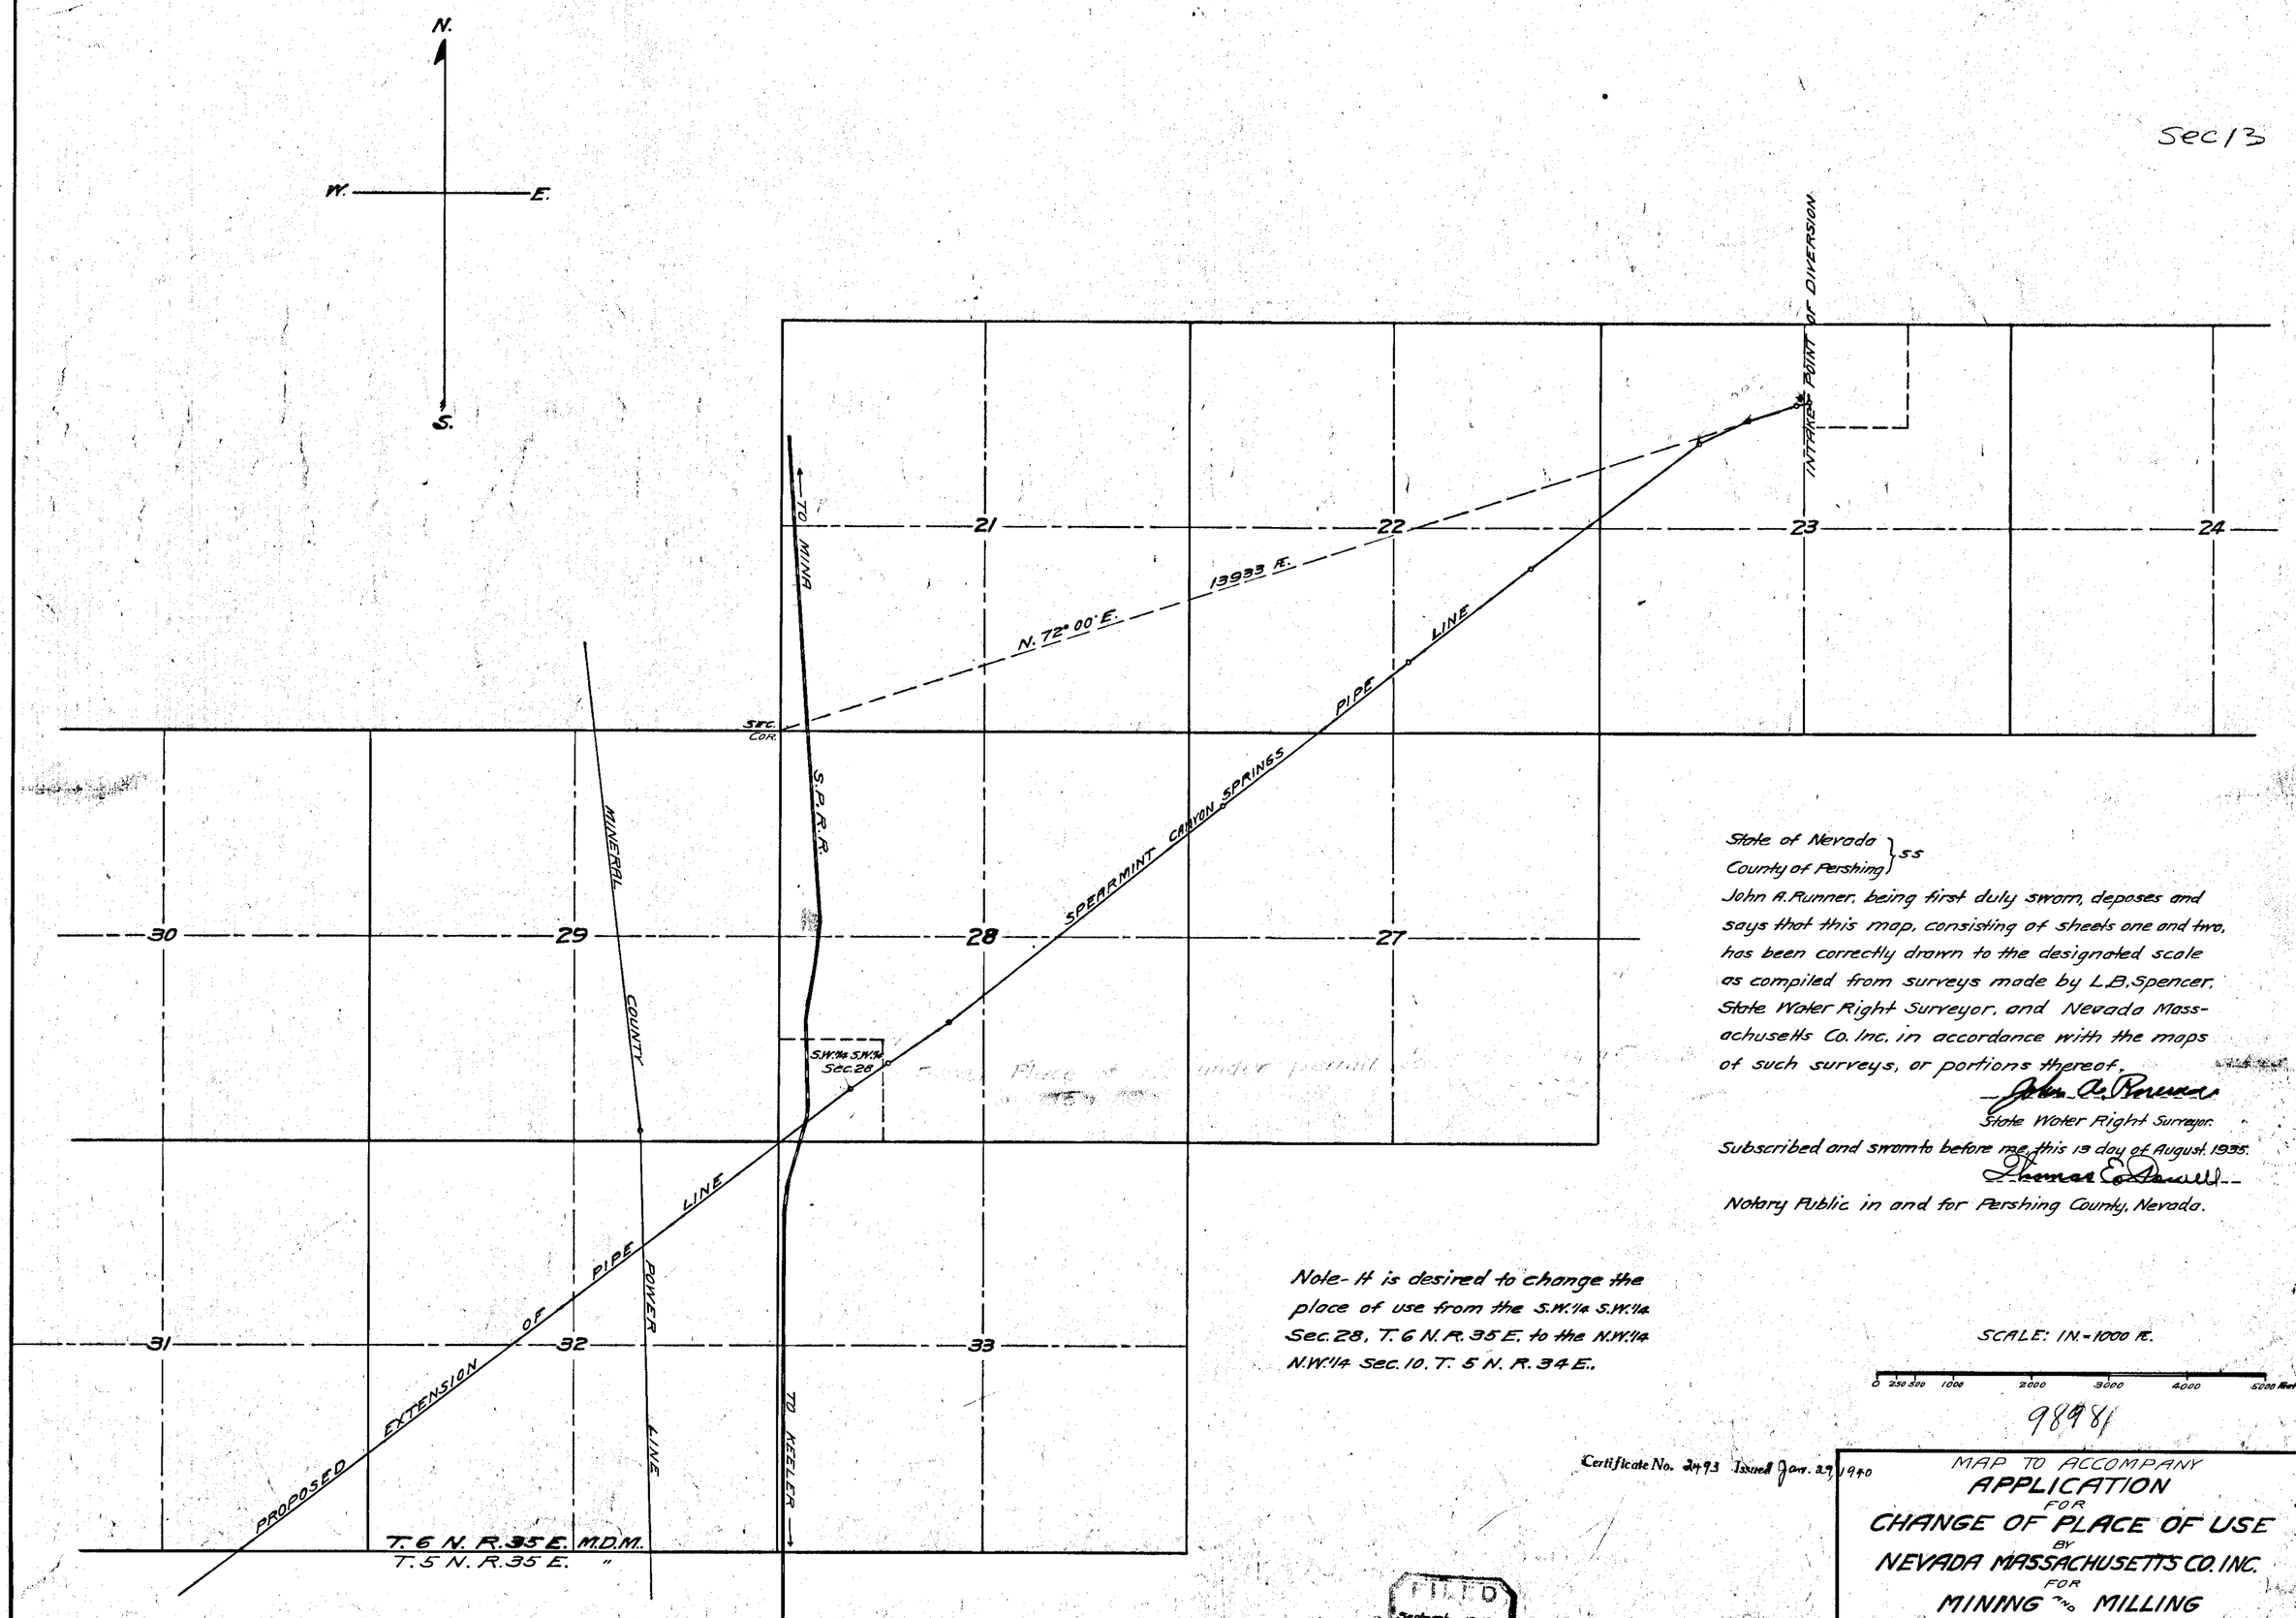

State of Nevada }
County of Pershing } ss

John A. Runner, being first duly sworn, deposes and says that this map, consisting of sheets one and two, has been correctly drawn to the designated scale as compiled from surveys made by L.B. Spencer, State Water Right Surveyor, and Nevada Massachusetts Co. Inc. in accordance with the maps of such surveys, or portions thereof.

John A. Runner
State Water Right Surveyor.

Subscribed and sworn to before me this 13 day of August 1935.

Thomas E. Powell
Notary Public in and for Pershing County, Nevada.

Note- It is desired to change the place of use from the S.W.¼ S.W.¼ Sec. 28, T. 6 N. R. 35 E. to the N.W.¼ N.W.¼ Sec. 10. T. 5 N. R. 34 E..

SCALE: IN. = 1000 ft.

0 250 500 1000 2000 3000 4000 5000 Feet

98981

Certificate No. 2493 Issued Jan. 29, 1940

FILED
September 12, 1935

MAP TO ACCOMPANY
APPLICATION
FOR
CHANGE OF PLACE OF USE
BY
NEVADA MASSACHUSETTS CO. INC.
FOR
MINING AND MILLING
FROM
SPEARMINT CANYON SPRINGS

9898

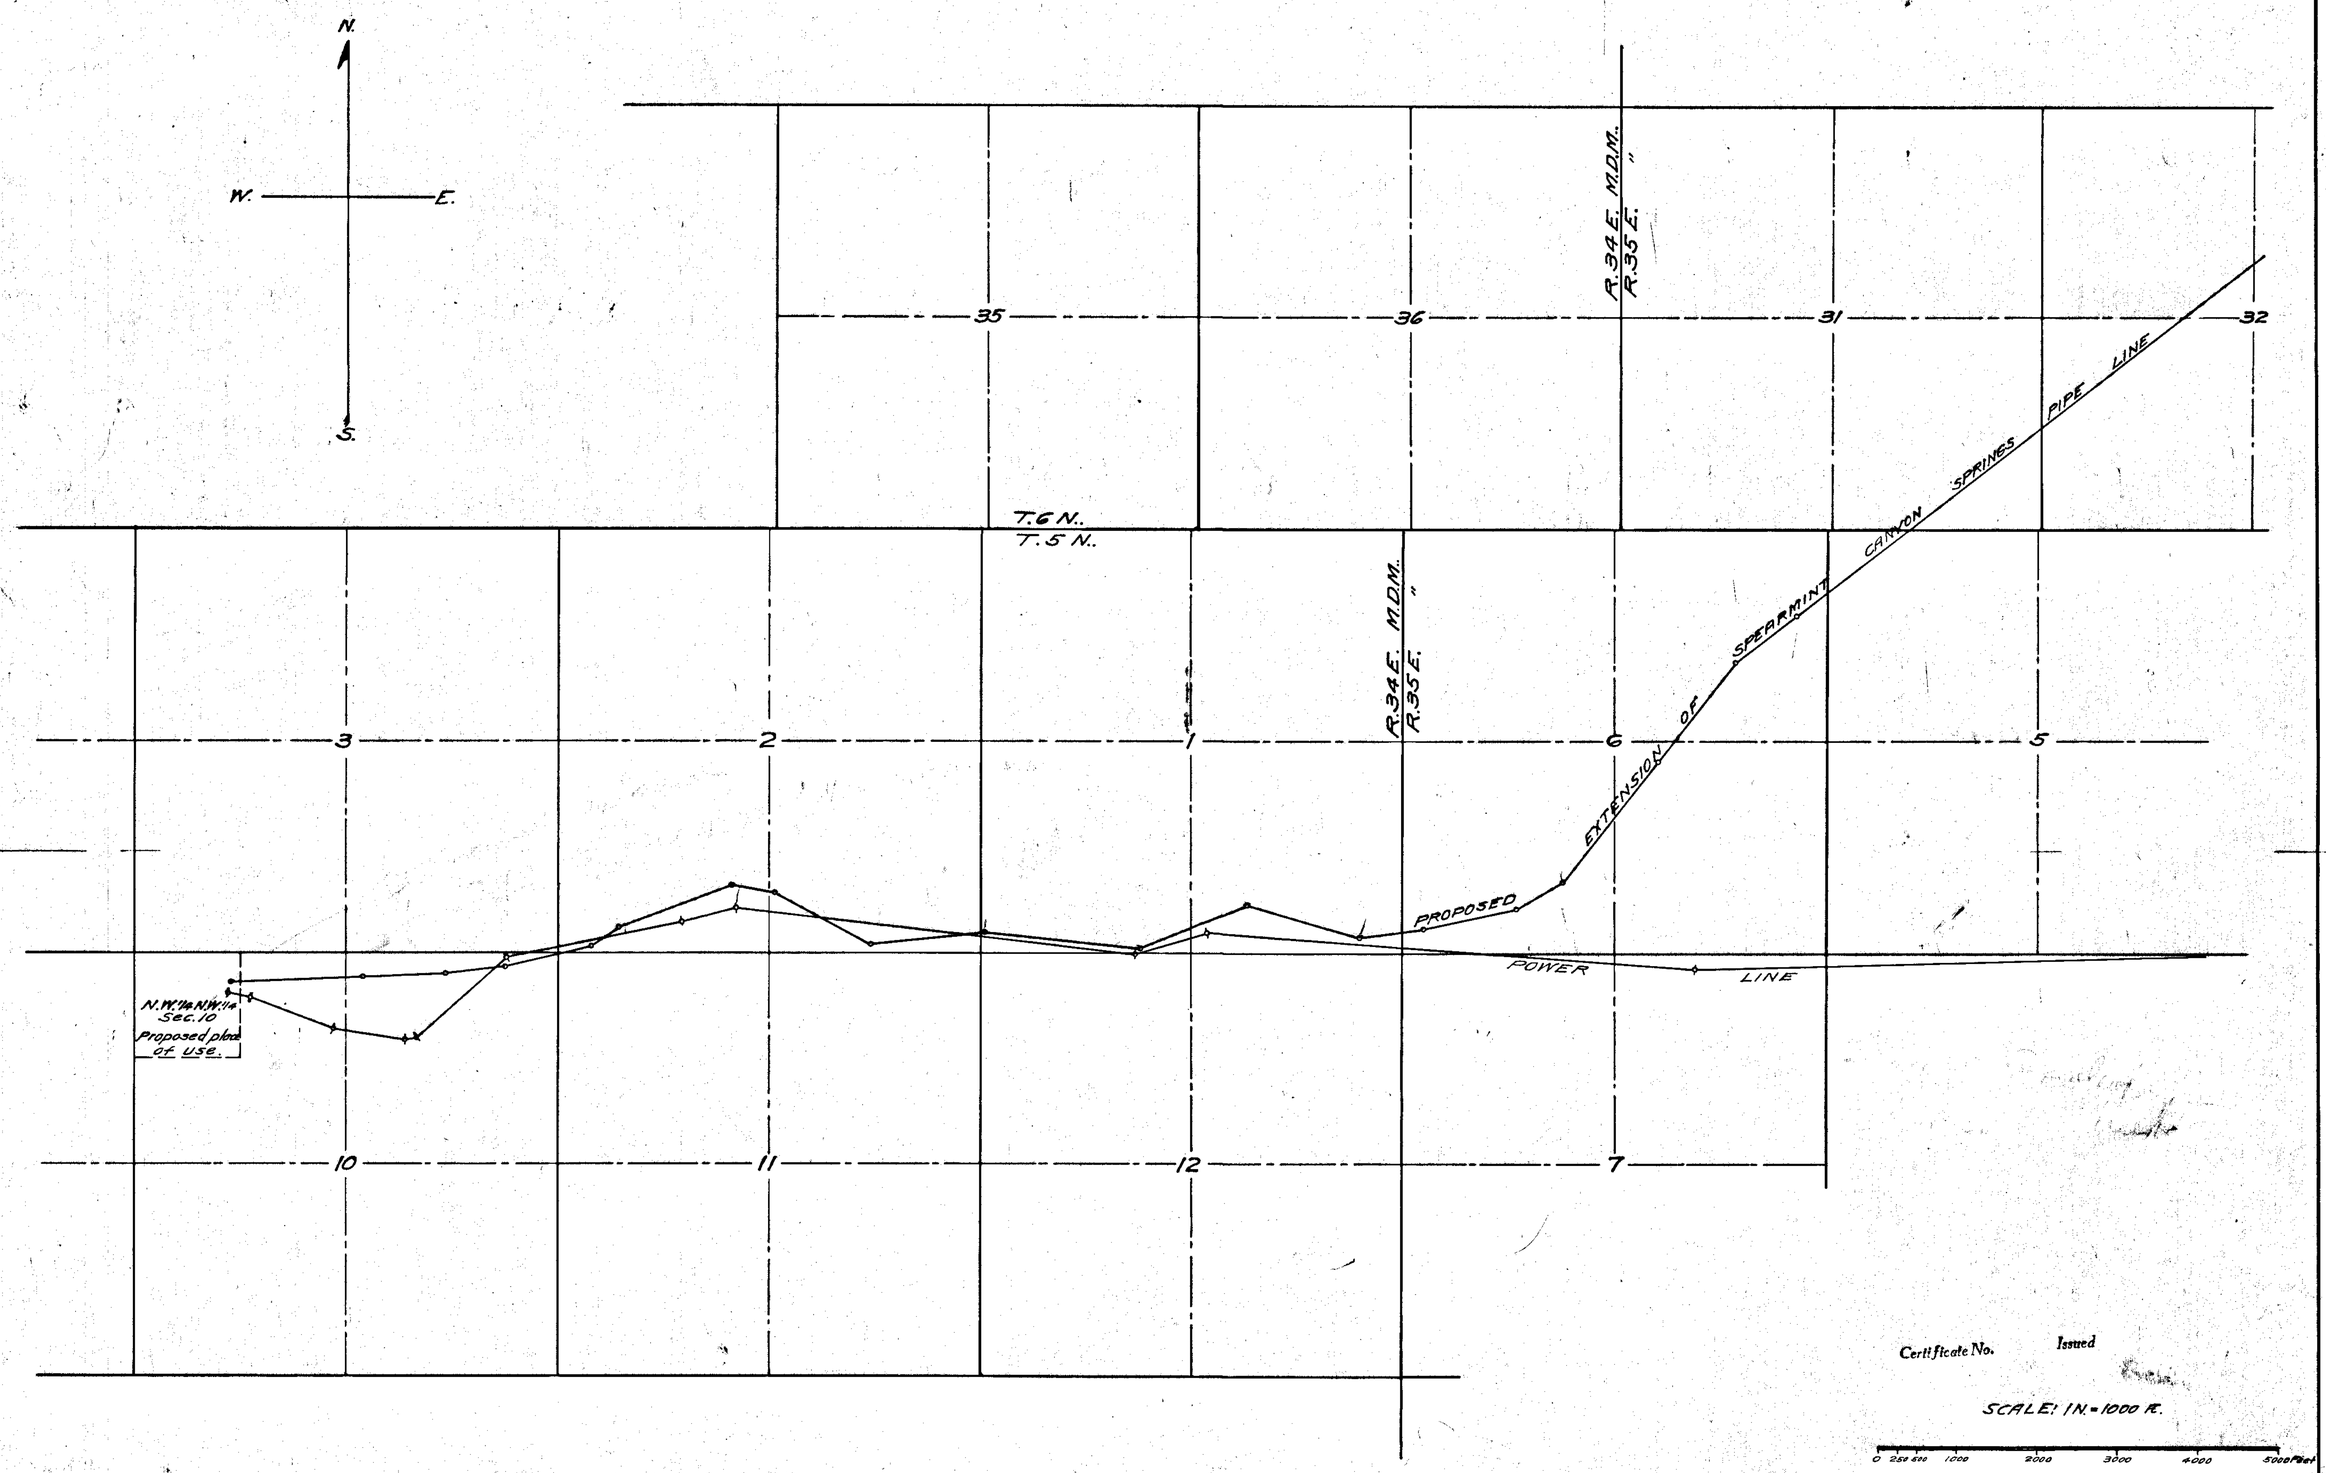

Certificate No. Issued

SCALE: 1 IN. = 1000 FT.

0 250 500 1000 2000 3000 4000 5000 Feet

MAP TO ACCOMPANY
APPLICATION
FOR
CHANGE OF PLACE OF USE
BY
NEVADA MASSACHUSETTS CO. INC.
FOR
MINING AND MILLING
FROM
SPEARMINT CANYON SPRINGS

September 17, 1938

9898