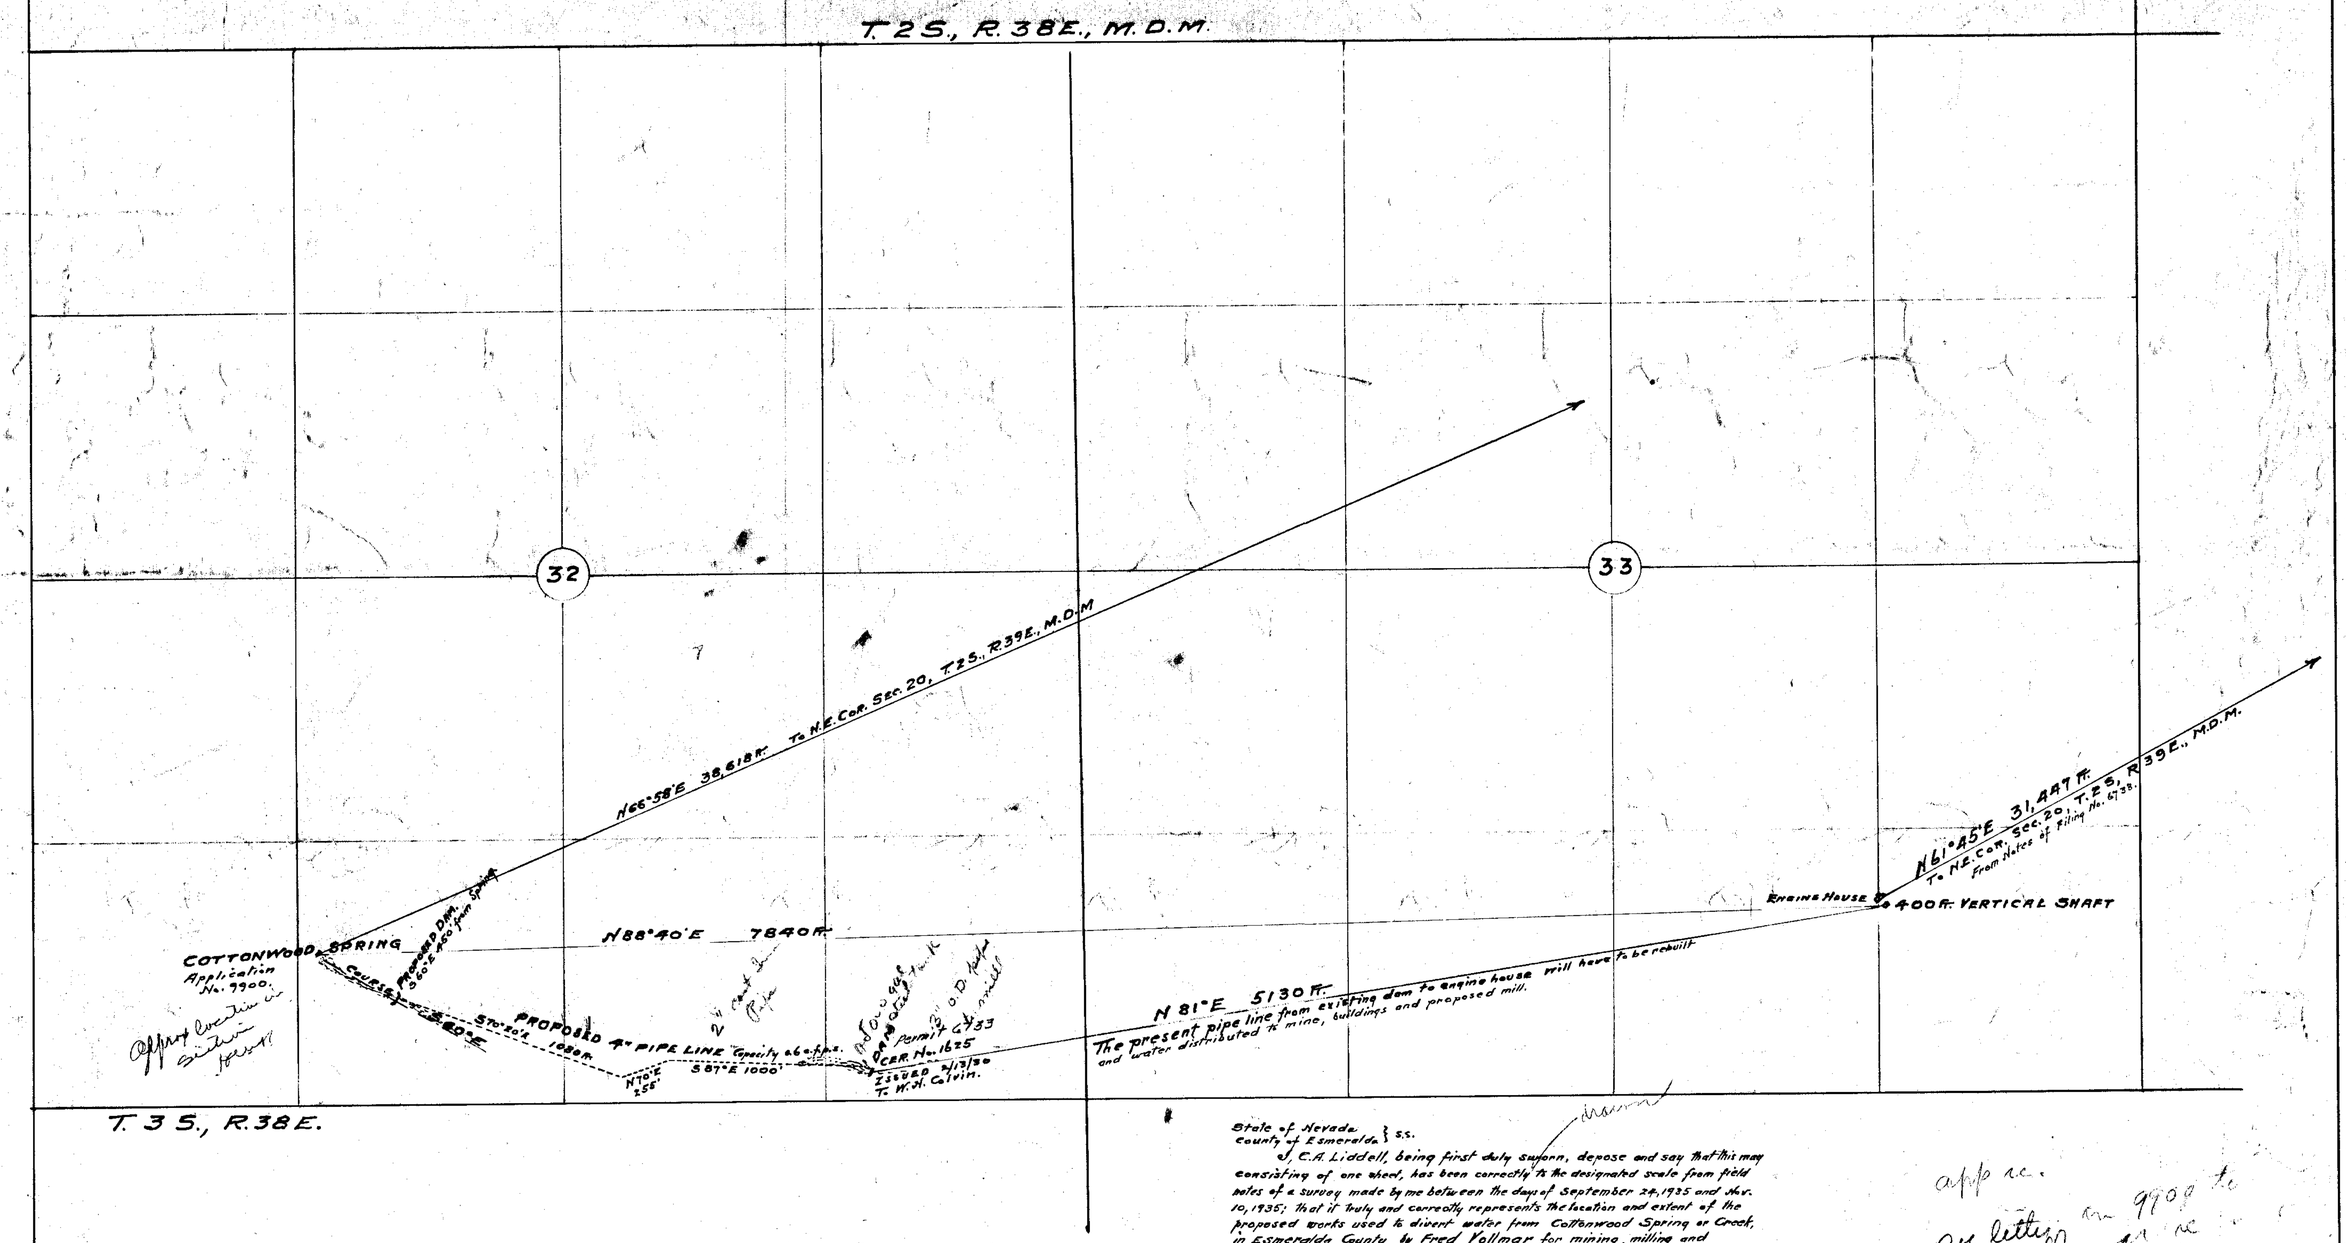

State of Nevada } s.s.
County of Esmeralda }

I, C.A. Liddell, being first duly sworn, depose and say that this may consisting of one sheet, has been correctly to the designated scale from field notes of a survey made by me between the days of September 24, 1935 and Nov. 10, 1935; that it truly and correctly represents the location and extent of the proposed works used to divert water from Cottonwood Spring or Creek, in Esmeralda County, by Fred Vollmar for mining, milling and domestic purposes. That the proposed point of diversion and return, the location of the mine, the approximate size and the capacity of the diverting pipe, and the location of all other works or streams which are crossed by or connected with said works, are fully and correctly designated thereon.

C.A. Liddell
State Water Right Surveyor.

Subscribed and sworn to before me this 29th day of November 1935
W. H. Gibson
Notary Public in and for Nye County, Nevada
Commission Expires May 14 1939.

FILED
December 23, 1935
STATE ENGINEER'S OFFICE

app re.
see letter on 9900 to Mr. Vollmar re app - Feb 13, 1939

MAP
To
ACCOMPANY APPLICATION
of
FRED VOLLMAR
on
COTTONWOOD CREEK OR SPRING

Scale 1 in. - 400 Ft.

9900