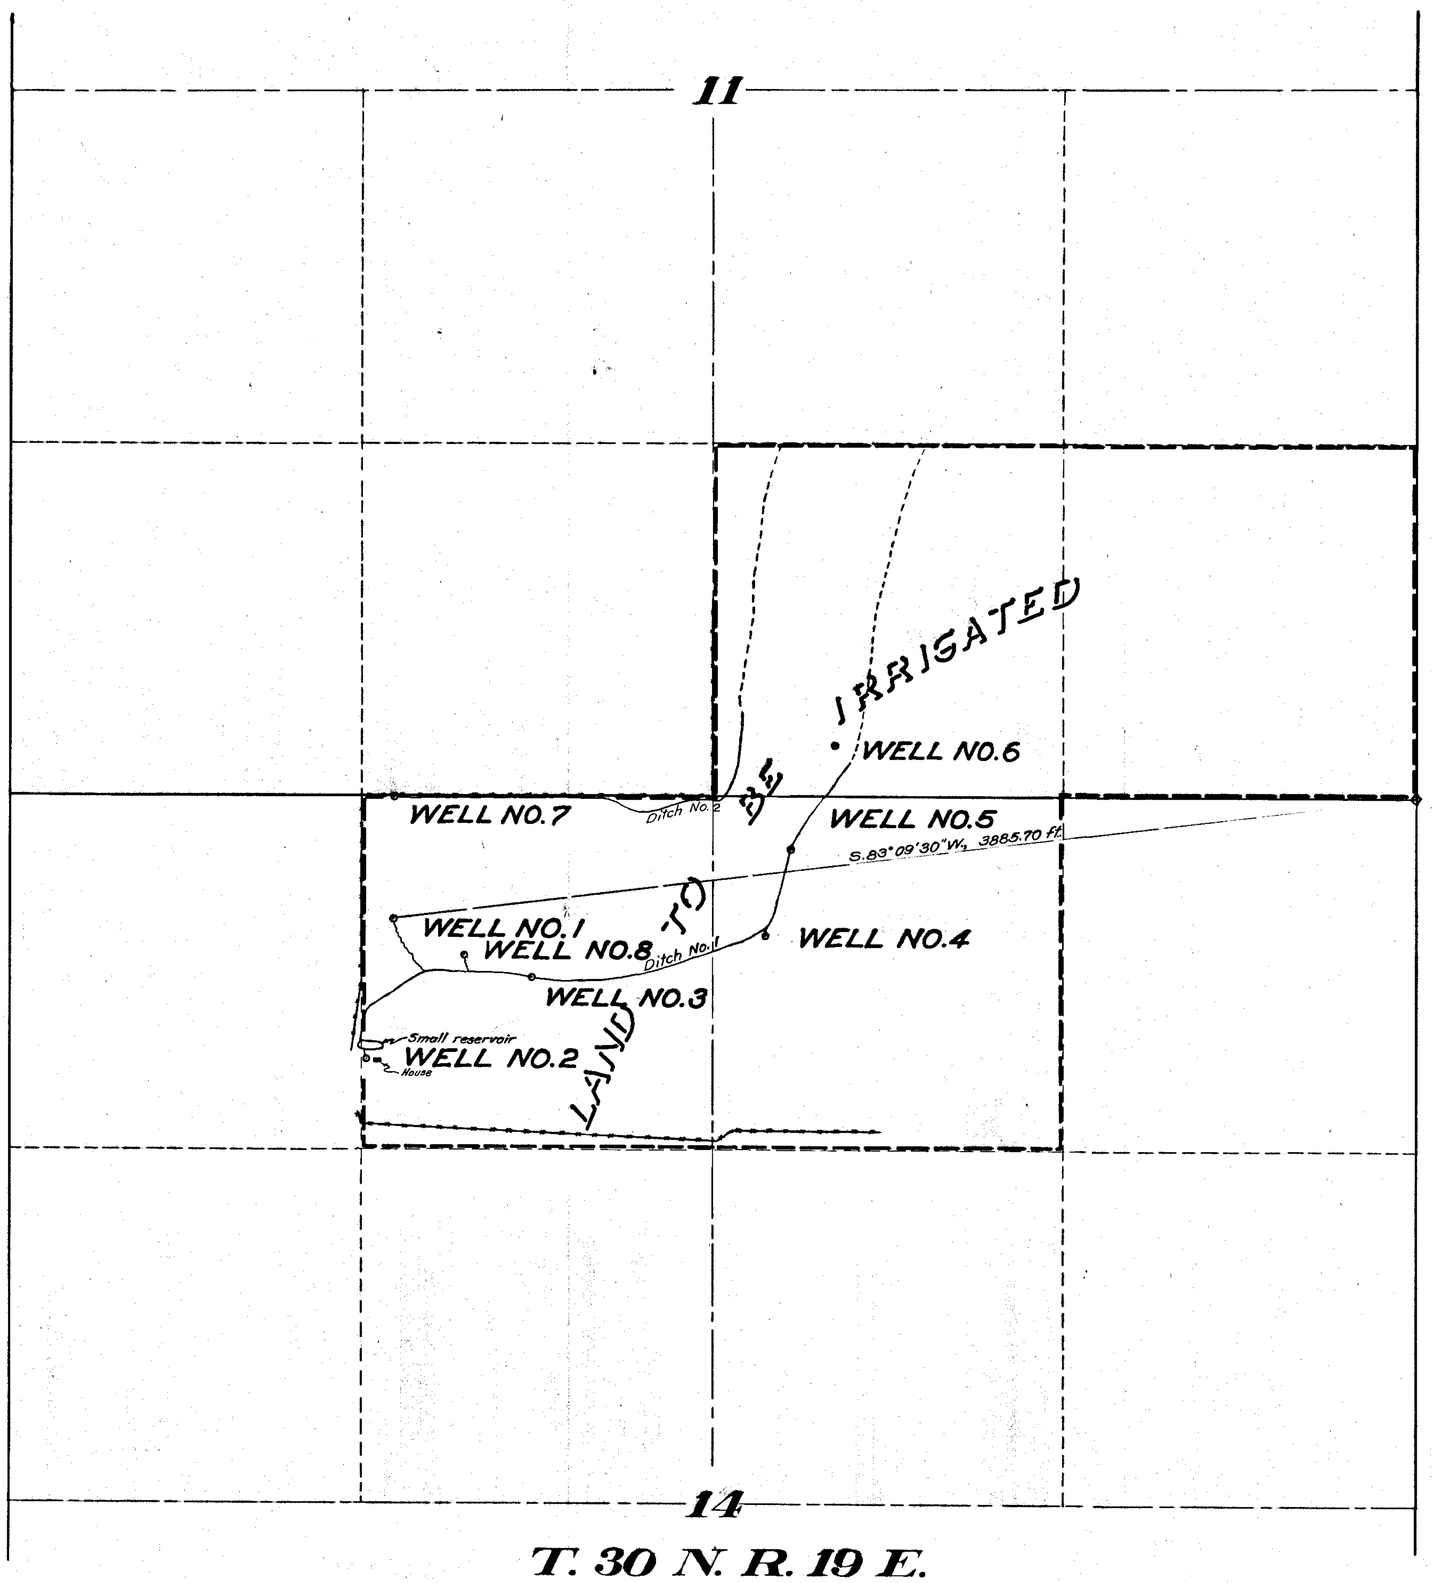

T. 30 N. R. 19 E.

STATE OF NEVADA
COUNTY OF ORMSBY } SS.

I, Harvey M. Payne, being first duly sworn, depose and say that this map has been correctly drawn to the designated scale from the field notes of a survey made by me on October 12, 1932; that it truly and correctly represents the location and extent of works constructed and proposed to be constructed to divert Underground Water, Washoe County, Nevada, under Application No. 9903 of Geo. F. Elder for irrigation and domestic purposes, and that the points of diversion and works are correctly shown hereon.

Harvey M. Payne
WATER RIGHT ENGINEER.

Subscribed and sworn to before me this 4th day of February, 1936.

A. E. Holgate
Notary Public in and for
Ormsby County, Nevada.

N

SCALE: 1 in. = 300 FT.

MAP
TO ACCOMPANY
APPLICATION NO. 9903
FOR
IRRIGATION
FROM
UNDERGROUND WATERS
BY
GEORGE F. ELDER

SURVEYED AND MAPPED BY HARVEY M. PAYNE, WATER RIGHT ENGINEER.

FILED
March 6, 1936
STATE ENGINEER

OFFICE
STATE ENGINEER
MAR 6 36

9903