STATE OF NEVADA }
COUNTY OF ORMSBY } SS.

I, Harvey M. Payne, being first duly sworn, depose and say that this map has been correctly drawn to the designated scale from the field notes of a survey completed by me on February 6, 1936; that it truly and correctly represents the location and extent of works constructed and proposed to be constructed to divert underground water, Washoe County, Nevada, under Application No. 9904 of Comstock Gold Mines, Inc. for mining, milling and domestic purposes, and that the points of diversion and works are correctly shown hereon.

Harvey M. Payne
WATER RIGHT ENGINEER

Subscribed and sworn to before me this 14th day of February, 1936.

MY COMMISSION EXPIRES JULY 8, 1937

C. E. Thiesen
Notary Public in and for
Ormsby County, Nevada.

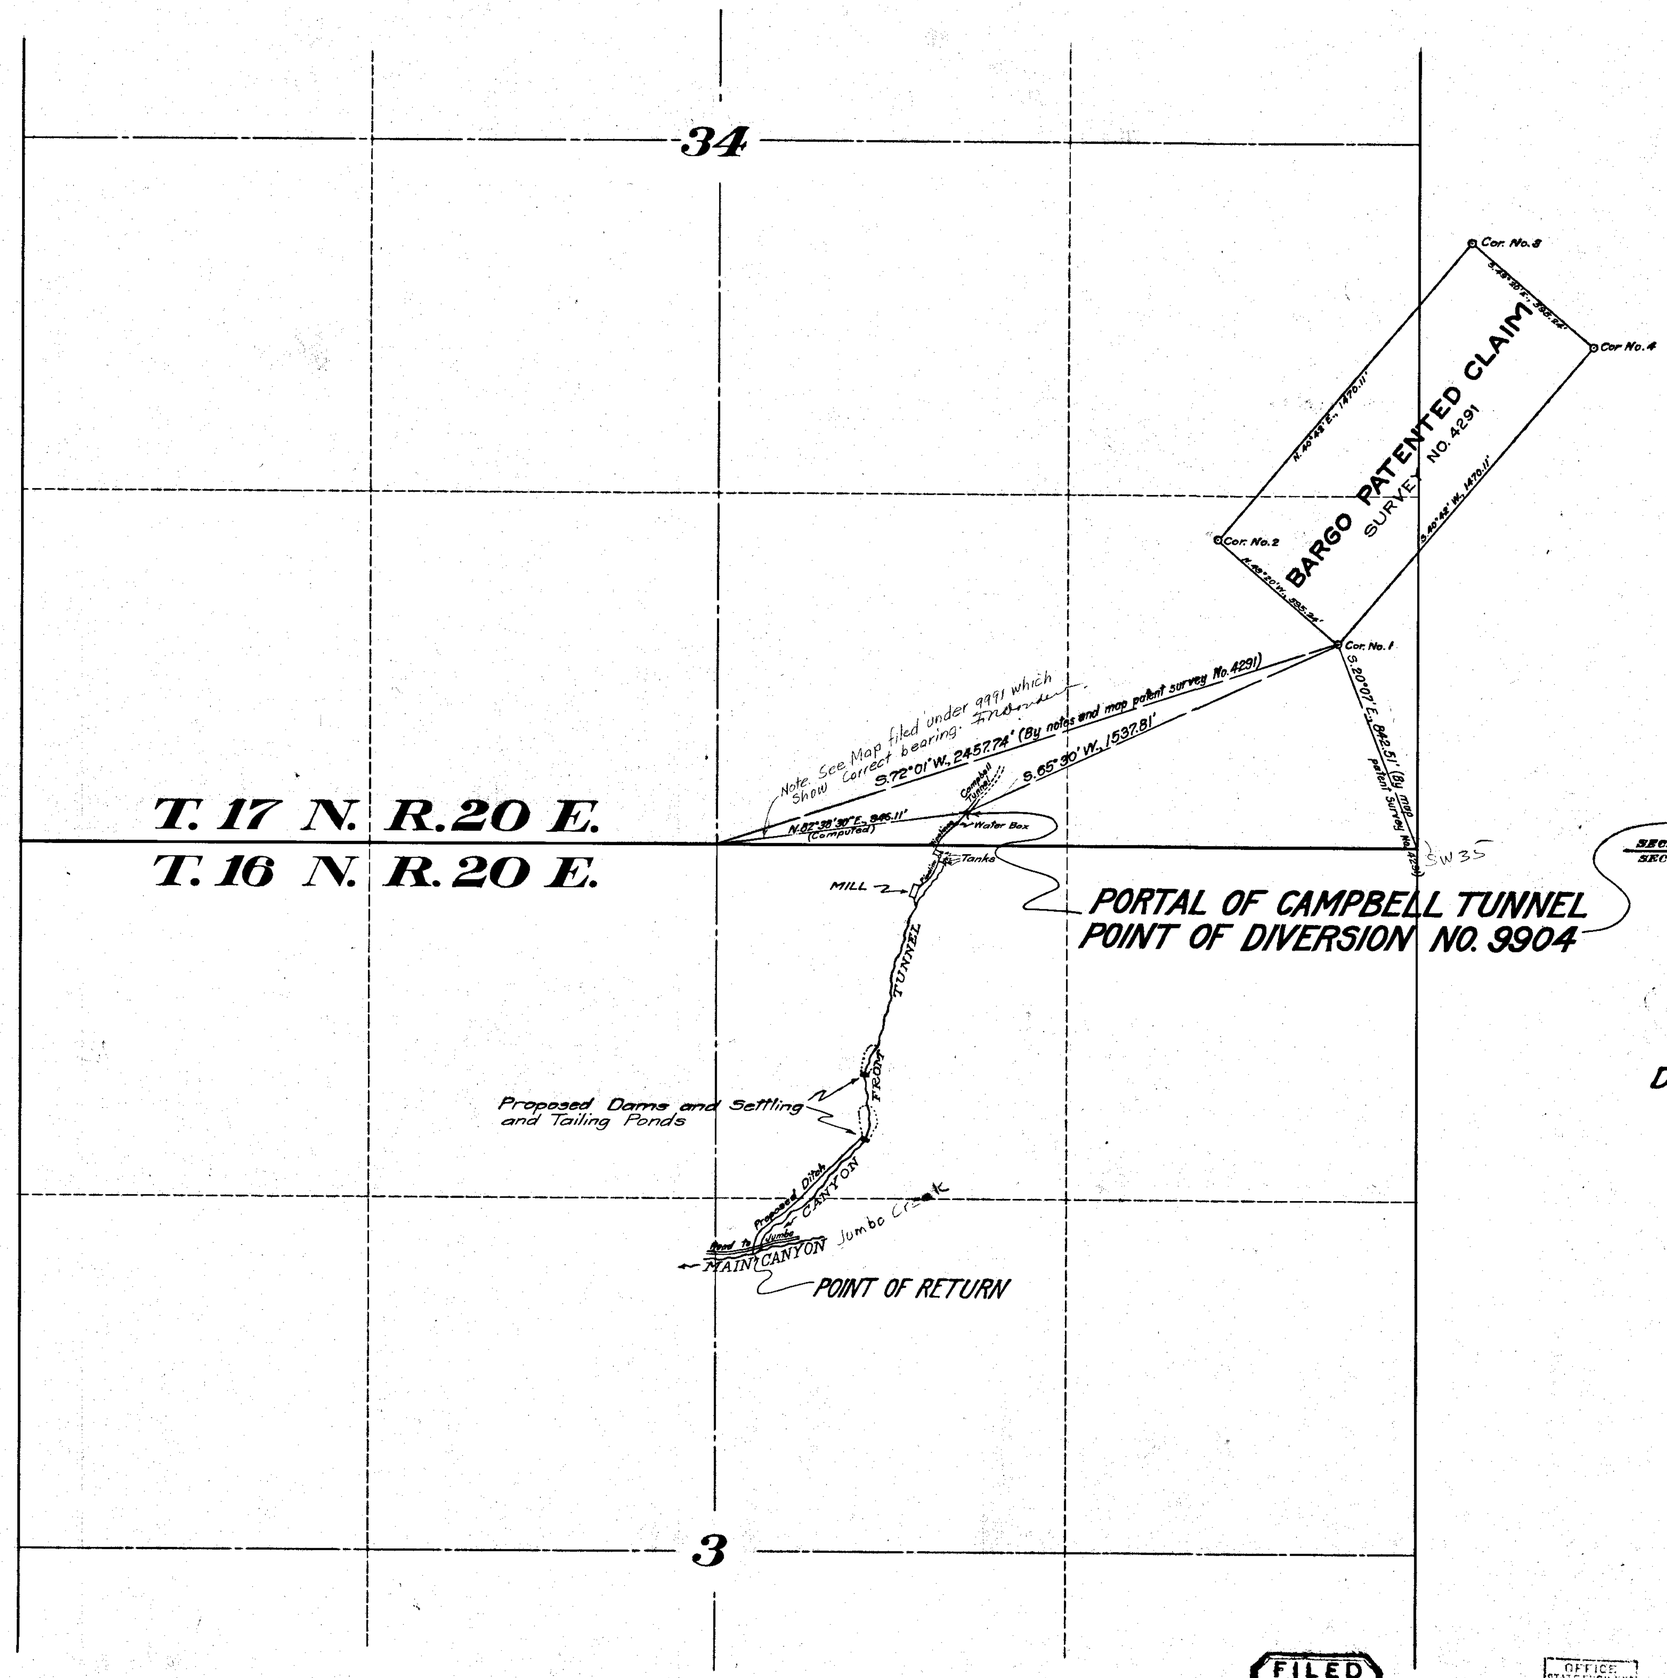

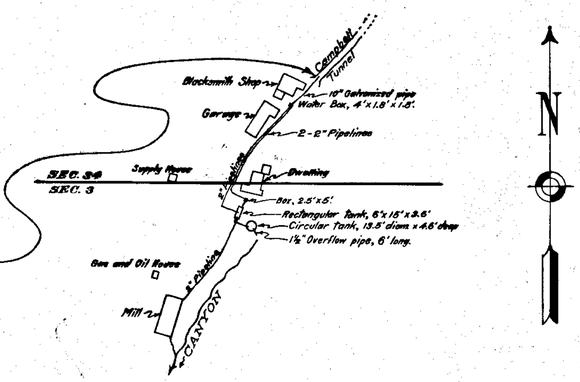

DETAIL PLAN OF WORKS
SCALE: 1 in. = 100 ft.

NOTE:- The to point of diversion is from Cor. No. 1 of Bargo Patented Claim, the ties from Cor. No. 1 to Section Corners having been taken from from record of survey of said Bargo Claim, it being impossible to locate said section corners, probably due to snow conditions.

SCALE:- 1 in. = 300 ft.

MAP
TO ACCOMPANY
APPLICATION NO. 9904
FOR
MINING, MILLING AND DOMESTIC PURPOSES
FROM
UNDERGROUND WATERS
BY
COMSTOCK GOLD MINES, INC.

SURVEYED AND MAPPED BY HARVEY M. PAYNE, WATER RIGHT ENGINEER.

FILED
February 19, 1936
State Engineer's Office

OFFICE
STATE ENGINEER
FEB 19 36

9904