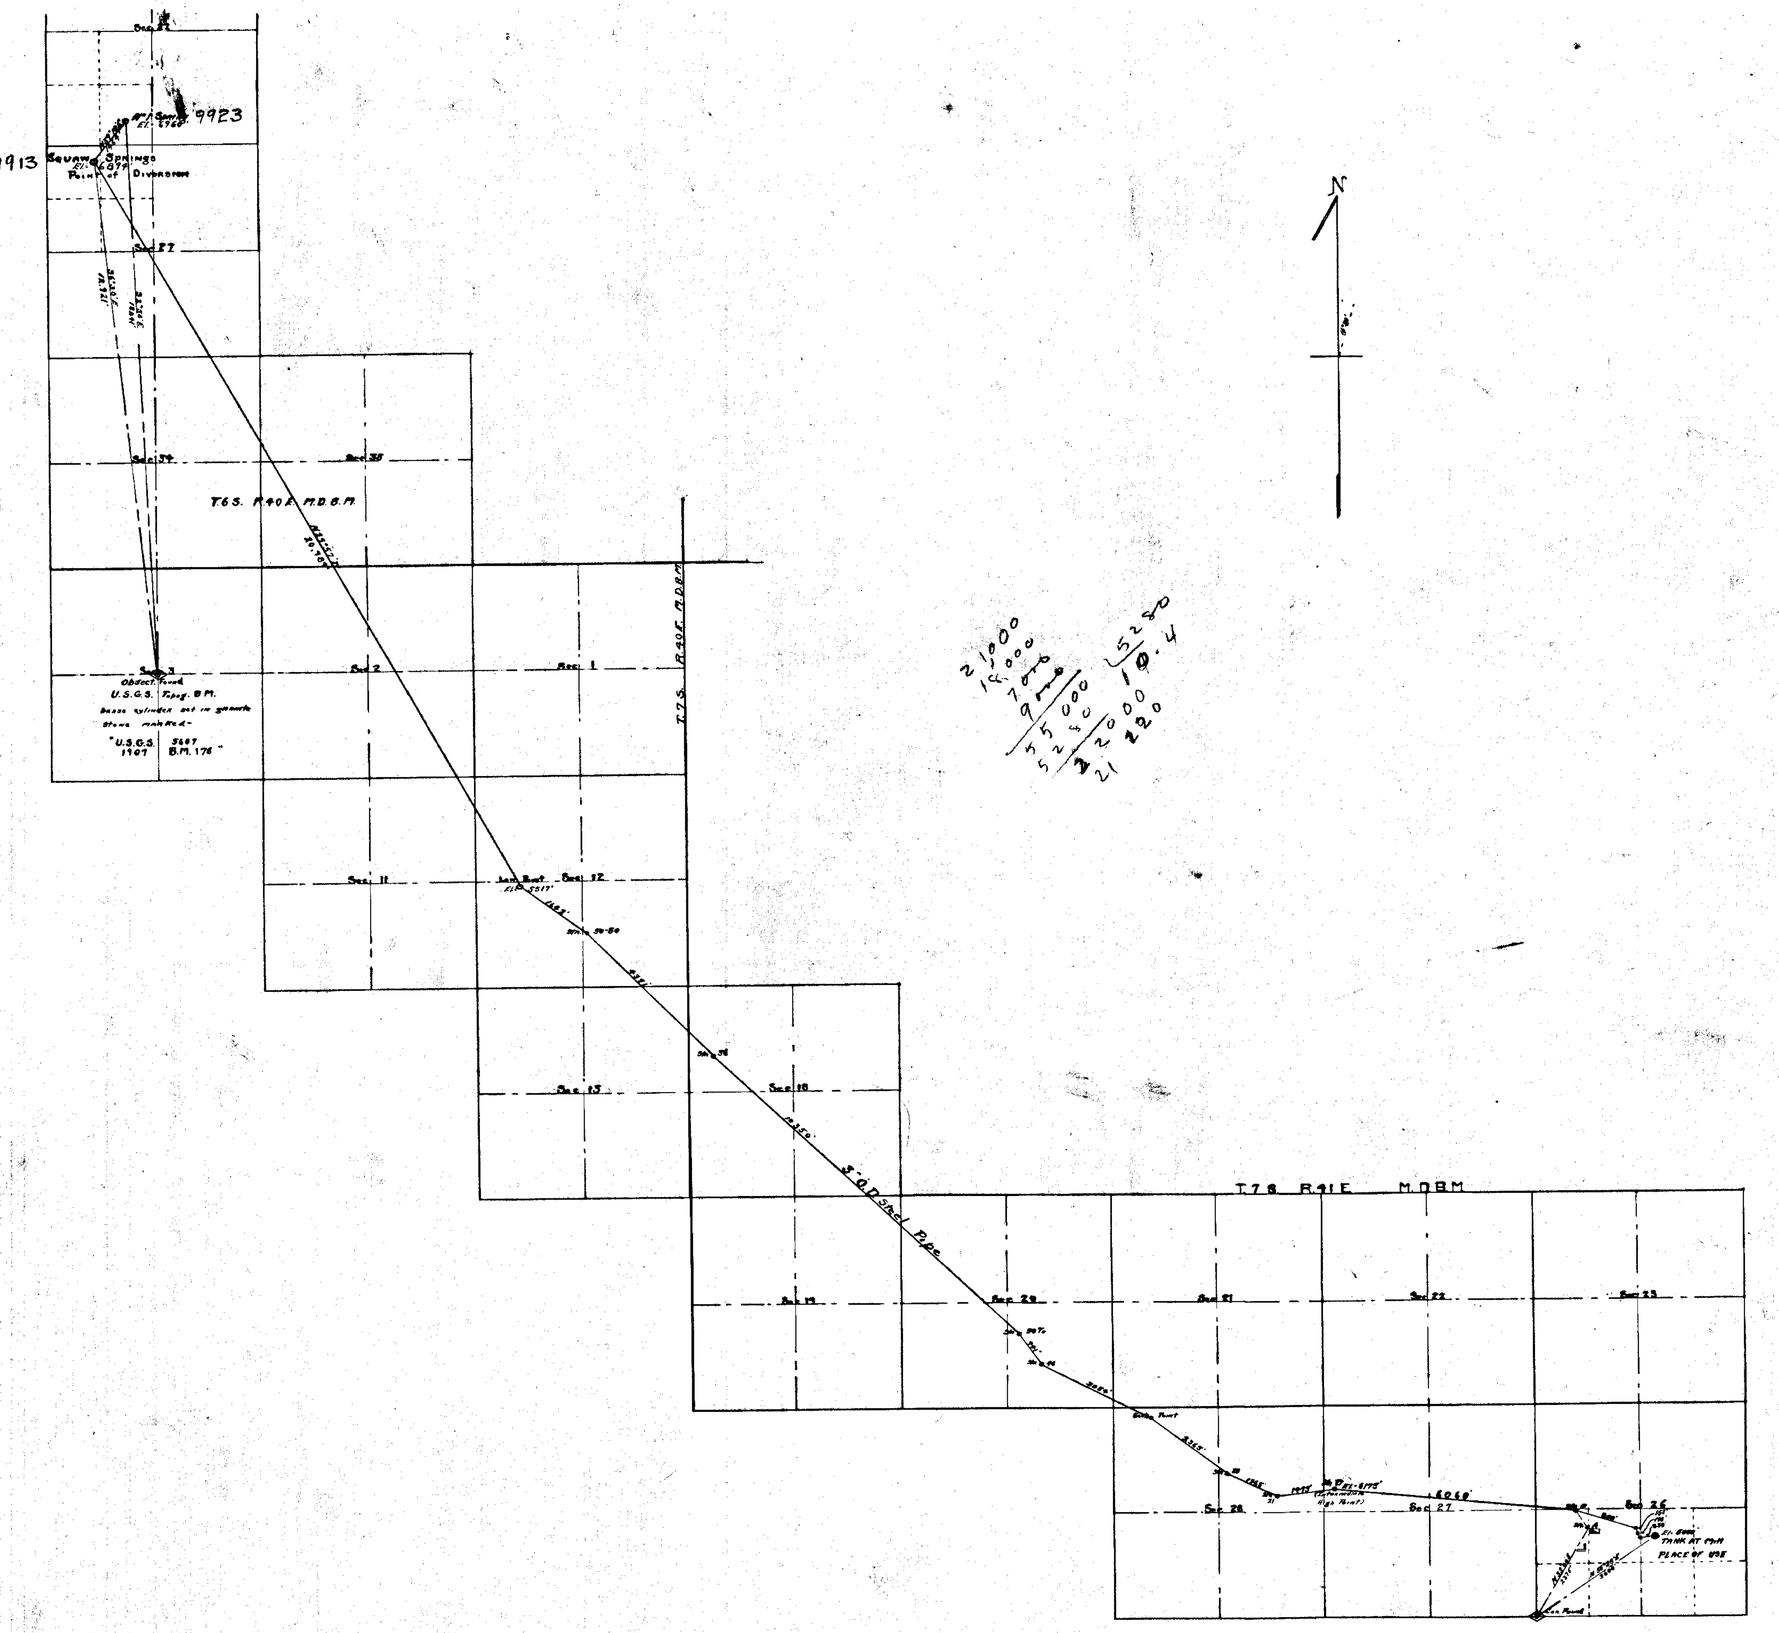

21000
18000
7000
9000
55000
5280
22000
21220
5280
10.4

ENGINEERS CERTIFICATE

STATE of NEVADA }
County of Washoe } SS

I, E.L. White, being first duly sworn, depose and say that this map has been correctly drawn to the designated scale from field notes of a survey made by me between the 12th day of November, 1935, and the 10th day of February, 1936; that it truly and correctly represents the location and extent of the proposed works used to divert water from Squaw Springs, in Esmeralda County, by Nevada Gold, Inc., for mining milling & domestic uses. That the proposed point of diversion, the location of the tank at mill, the approximate size and capacity of the diverting conduit, and the names of all other works or streams which are crossed by or connected with said works, are fully and correctly designated hereon.

E.L. White
State Water Right Surveyor

Subscribed and sworn to before me this 19th day of February, 1936.

Joseph M. Hall
Notary Public in and for Washoe County, Nevada.

MY COMMISSION EXPIRES JANUARY 30, 1938

9913 - 9923

Scale 1" = 2000'

Certificate No. 2506 Issued Mar. 1, 1940

Certificate No. 2507 Issued Mar 1, 1940

54010 total length pipe from Squaw Spr to 6000 gal tank or 10.23 + miles.

FILED
February 20, 1936
STATE ENGINEER'S OFFICE

OFFICE STATE ENGINEER
FEB 20 36

MAP TO ACCOMPANY APPLICATION
of the
NEVADA GOLD, INC.
for
PERMIT TO APPROPRIATE WATERS
of the
STATE of NEVADA
for
MINING MILLING & DOMESTIC USES
E.L. White 2/17/36

Place in 9913 - 9923