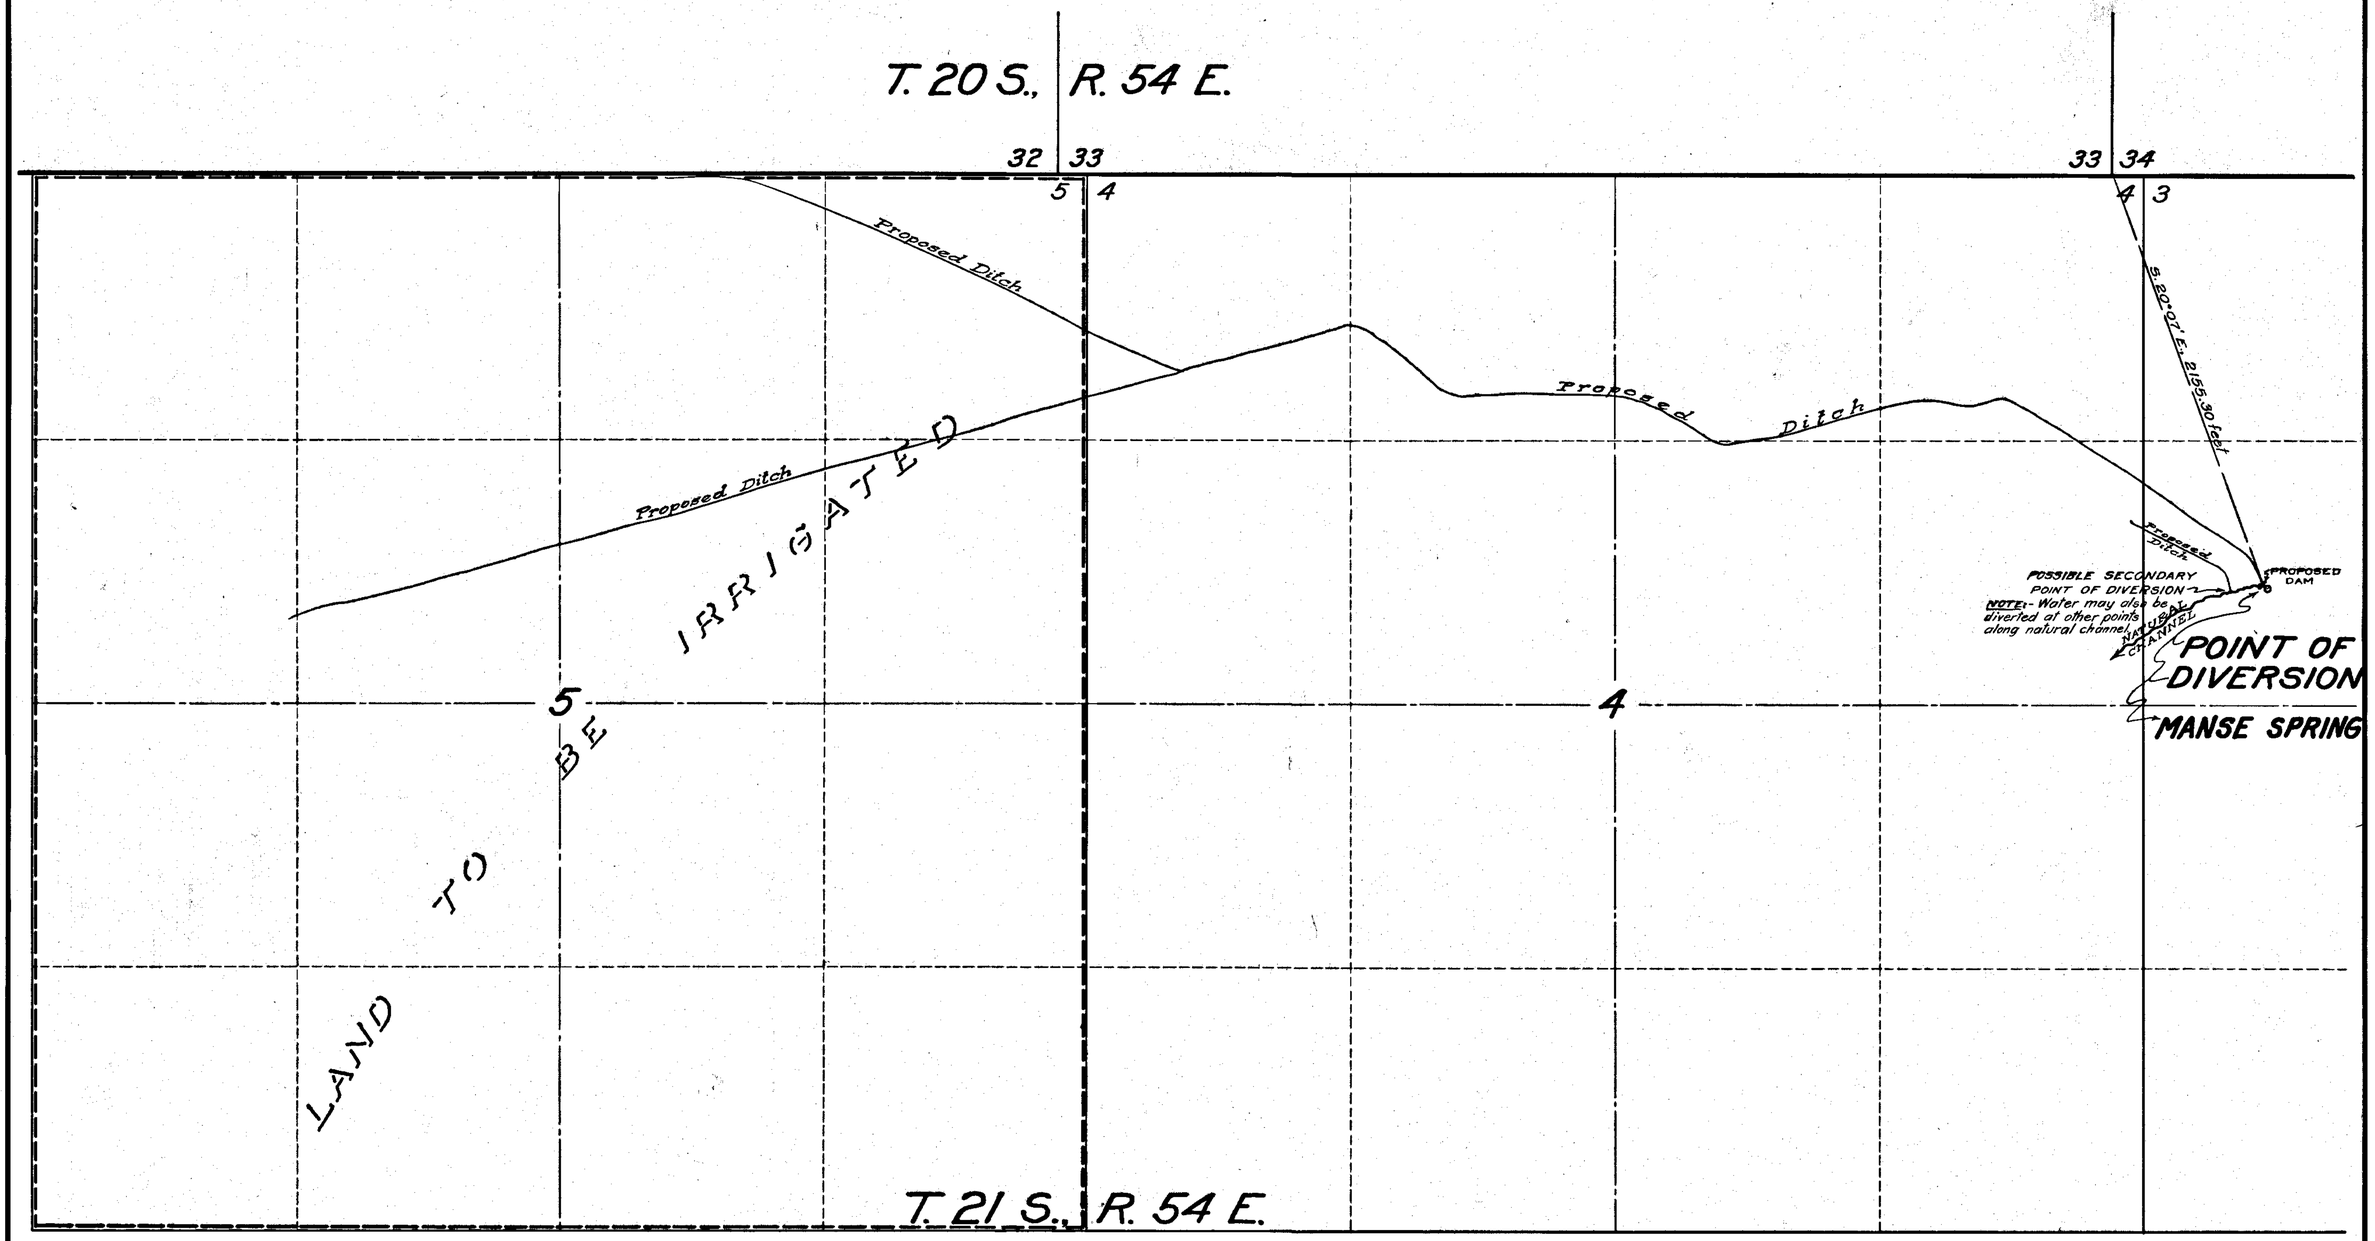

New or proposed Place of use in N½ Sec. 8 T 21S, R 54E according to application No 10148.

STATE OF NEVADA.}
COUNTY OF ORMSBY} ss.

I, Harvey M. Payne, being first duly sworn, depose and say that this map has been correctly drawn to the designated scale from the field notes of a survey completed by me on June 19, 1936; that it truly and correctly represents the location and extent of the works proposed to be constructed to divert water from Manse Spring, Nye County, Nevada, under Application No. 9915 of Eddie Barry for irrigation purposes; and that the proposed points of diversion and works are correctly shown hereon.

Harvey M. Payne
WATER RIGHT ENGINEER.

Subscribed and sworn to before me this 31st day of July, 1936.

Everett W. Harris
Notary Public in and for Ormsby County, Nevada.

N

SCALE:- 1 IN. = 400 FT.

OFFICE STATE ENGINEER AUG 6 36 RECEIVED

FILED
Aug. 6, 1936
STATE ENGINEER'S OFFICE

MAP
TO ACCOMPANY
APPLICATION NO. 9915
FOR
IRRIGATION AND DOMESTIC PURPOSES
FROM
MANSE SPRING
BY
EDDIE BARRY

SURVEYED AND MAPPED BY HARVEY M. PAYNE, WATER RIGHT ENGINEER

9915