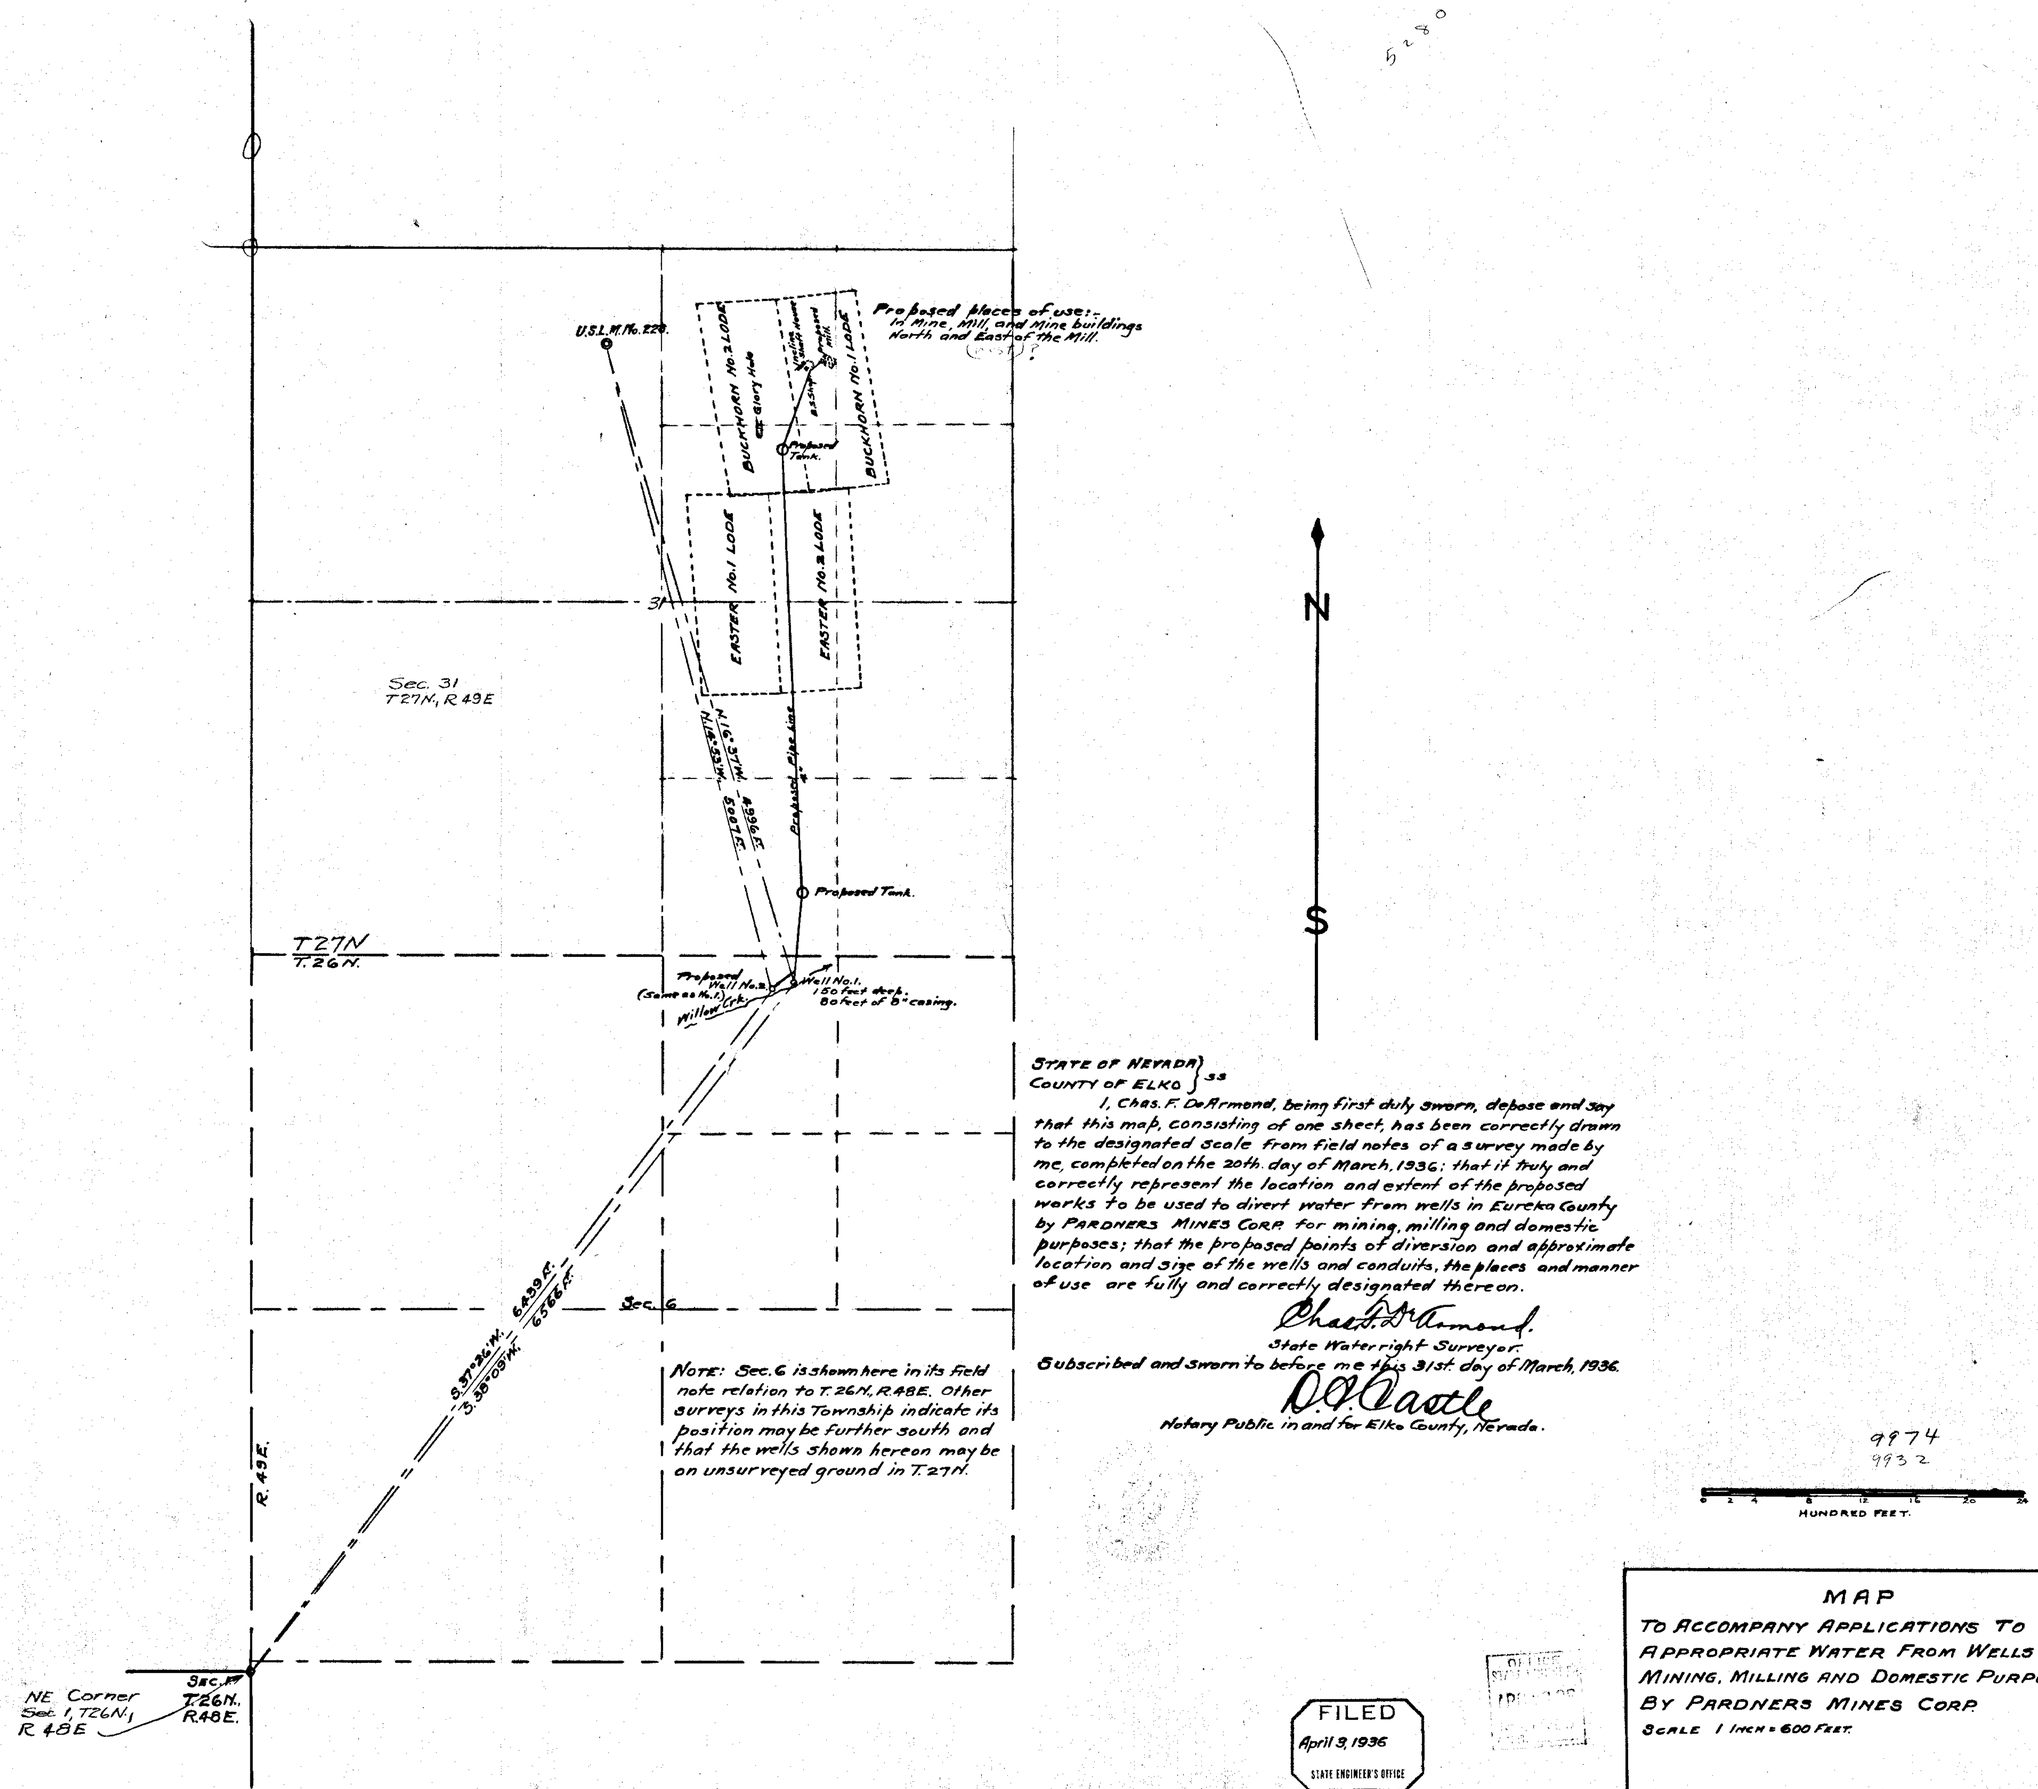


STATE OF NEVADA }
COUNTY OF ELKO } ss

I, Chas. F. DeArmond, being first duly sworn, depose and say that this map, consisting of one sheet, has been correctly drawn to the designated scale from field notes of a survey made by me, completed on the 20th. day of March, 1936; that it truly and correctly represent the location and extent of the proposed works to be used to divert water from wells in Eureka County by PARDNERS MINES CORP. for mining, milling and domestic purposes; that the proposed points of diversion and approximate location and size of the wells and conduits, the places and manner of use are fully and correctly designated thereon.

Chas. F. DeArmond.
State Water right Surveyor.

Subscribed and sworn to before me this 31st. day of March, 1936.

D. F. Castle
Notary Public in and for Elko County, Nevada.

NOTE: Sec. 6 is shown here in its field note relation to T. 26N. R.48E. Other surveys in this Township indicate its position may be further south and that the wells shown hereon may be on unsurveyed ground in T. 27N.

FILED
April 3, 1936
STATE ENGINEER'S OFFICE

MAP
TO ACCOMPANY APPLICATIONS TO APPROPRIATE WATER FROM WELLS FOR MINING, MILLING AND DOMESTIC PURPOSES BY PARDNERS MINES CORP.
SCALE 1 INCH = 600 FEET.

Place in 9932 - 9974