T.20S., R.61E.,
M.D.B.&M.

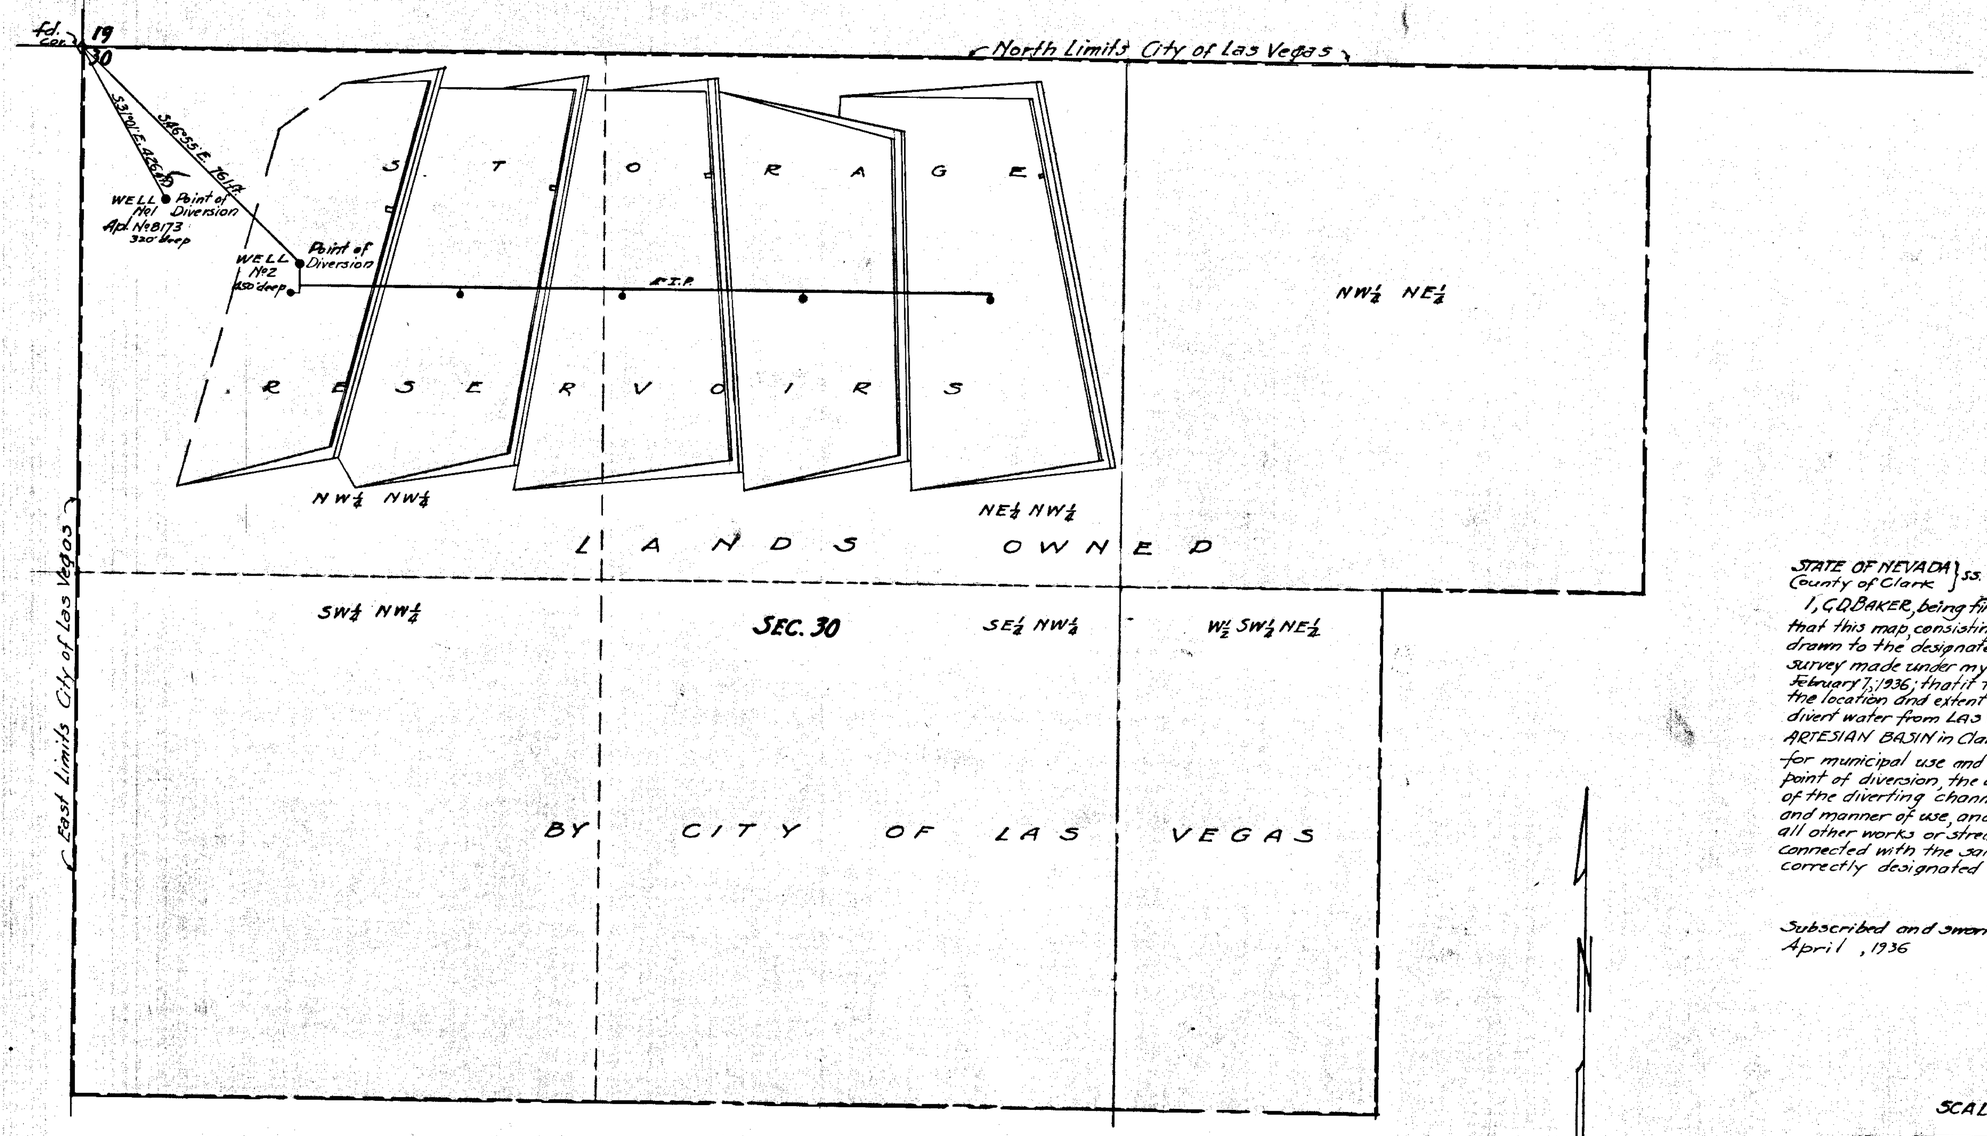

STATE OF NEVADA } ss.
County of Clark

I, C.D. BAKER, being first duly sworn, depose and say that this map, consisting of one sheet, has been correctly drawn to the designated scale from field notes of a survey made under my supervision and direction on February 7, 1936; that it truly and correctly represents the location and extent of the proposed works used to divert water from LAS VEGAS VALLEY UNDERGROUND ARTESIAN BASIN in Clark County by CITY OF LAS VEGAS for municipal use and storage. That the proposed point of diversion, the approximate location and size of the diverting channel or other conduit, the place and manner of use, and the location and names of all other works or streams which are crossed by, or connected with the said works, are fully and correctly designated thereon.

C.D. Baker
STATE WATER RIGHT SURVEYOR

Subscribed and sworn to before me this 16th day of April, 1936

O.W. Yates
NOTARY PUBLIC IN AND FOR CLARK COUNTY, NEVADA.

SCALE 1 IN. = 200 FT.

200 0 200 400 600

9940 Write about place of use. See letter May 11, 1936

Above storage is for Fish Hatchery
Surplus water may be used for the irrigation of adjoining City Land.

FILED
July 6, 1936
STATE ENGINEER'S OFFICE

OFFICE STATE ENGINEER
JUL 23 36

OFFICE STATE ENGINEER
MAY 28 36

MAP TO ACCOMPANY
APPLICATION
TO APPROPRIATE WATER
FOR
MUNICIPAL & STORAGE USE
BY
CITY OF LAS VEGAS
FROM
LAS VEGAS UNDERGROUND BASIN

9940