STATE OF NEVADA }
County of White Pine } SS.

I, F.W. Millard being first duly sworn, depose and say that this map consisting of one sheet, has been correctly drawn to the designated scale from field notes of a survey made by me between the 12th and 15th days of January, 1936; That it truly and correctly represents the location and extent of the proposed works used to divert water from STINES SPRINGS in White Pine County by ALEX KOLCHEK for mining, milling and domestic purposes; That the proposed point of diversion, the approximate location of the point of use, and the location and names of all other works or streams which are crossed by or connected with said works, are fully and correctly designated thereon.

F.W. Millard
State Water Right Surveyor.

Subscribed and sworn to before me this 27th day of February, 1936.

Notary Public in and for White Pine County, Nevada.

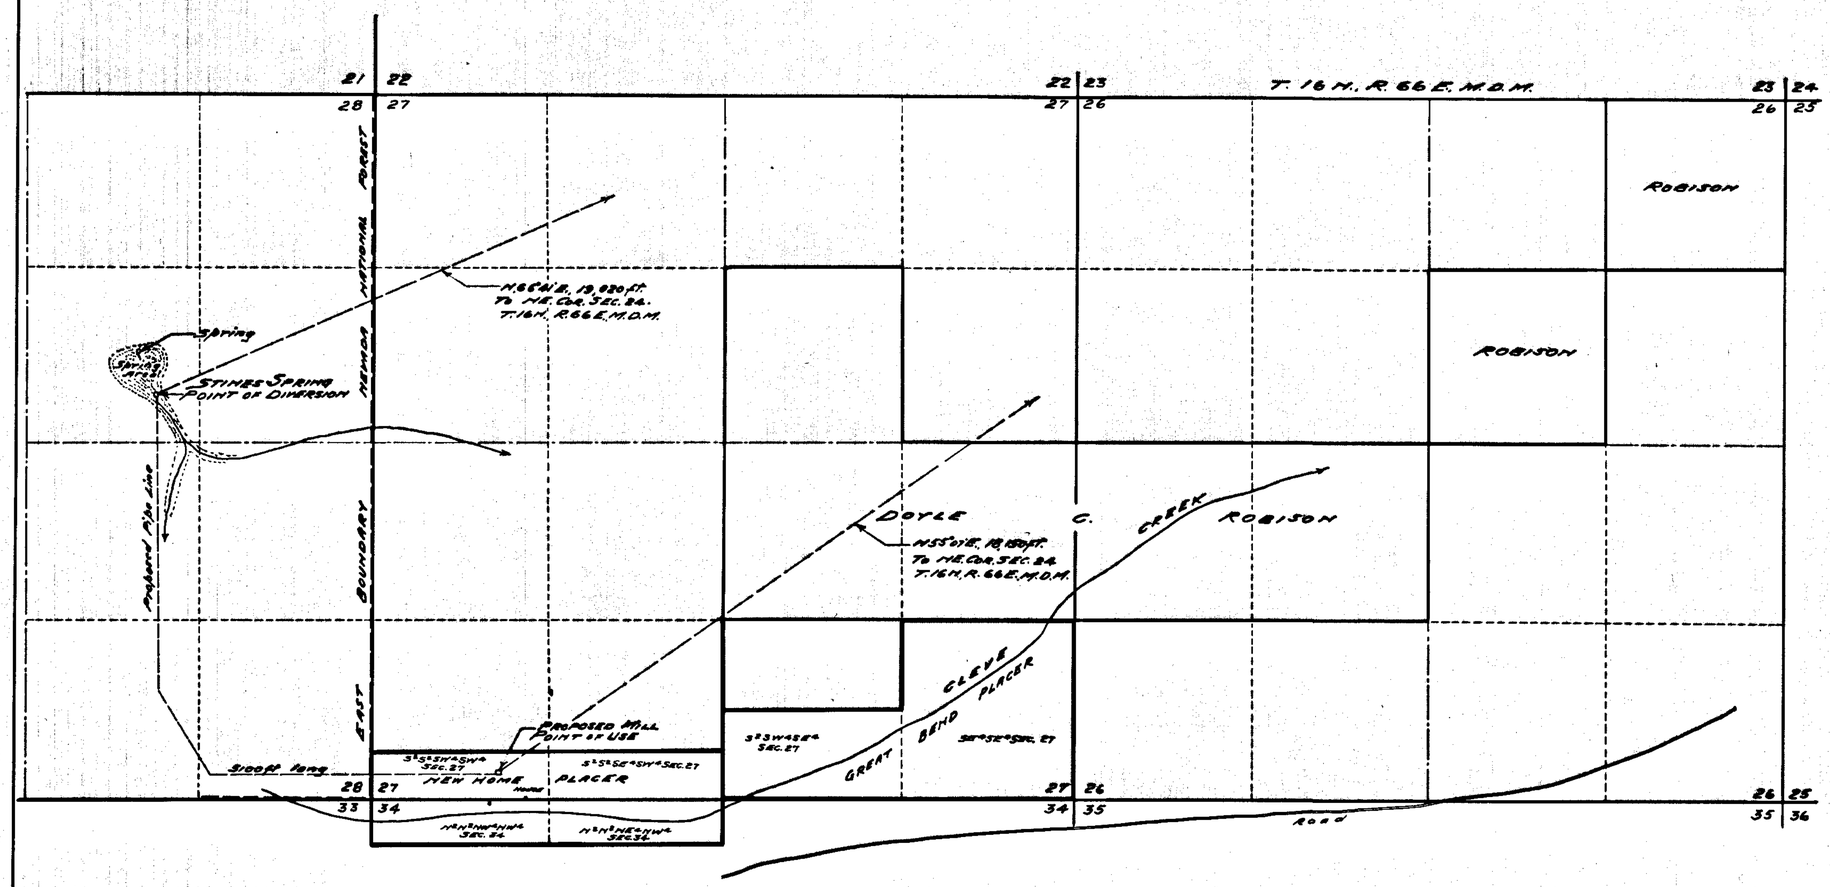

SCALE 1-IN.=600 FT.

9941

MAP
TO ACCOMPANY APPLICATION
TO APPROPRIATE WATER
FOR MINING, MILLING & DOMESTIC PURPOSES - BY
ALEX KOLCHEK
FROM STINES SPRINGS
SURVEYED
JAN. 13-14, 1936. BY F.W. MILLARD & SON.
ELY, NEVADA.

FILED
March 5, 1936

OFFICE STATE ENGINEER
MAR 5 36
RECEIVED

9941